



PHYSICAL SCALE IN METERS @ 1:100

NOTES:
This drawing has been produced solely for PLANNING/DESIGN.
Do not Scale from this Drawing except for planning purposes.
Any drainage shown is presumed and to be checked on site
before commencement of works.
This drawing is the copyright of MF Designs Ltd.

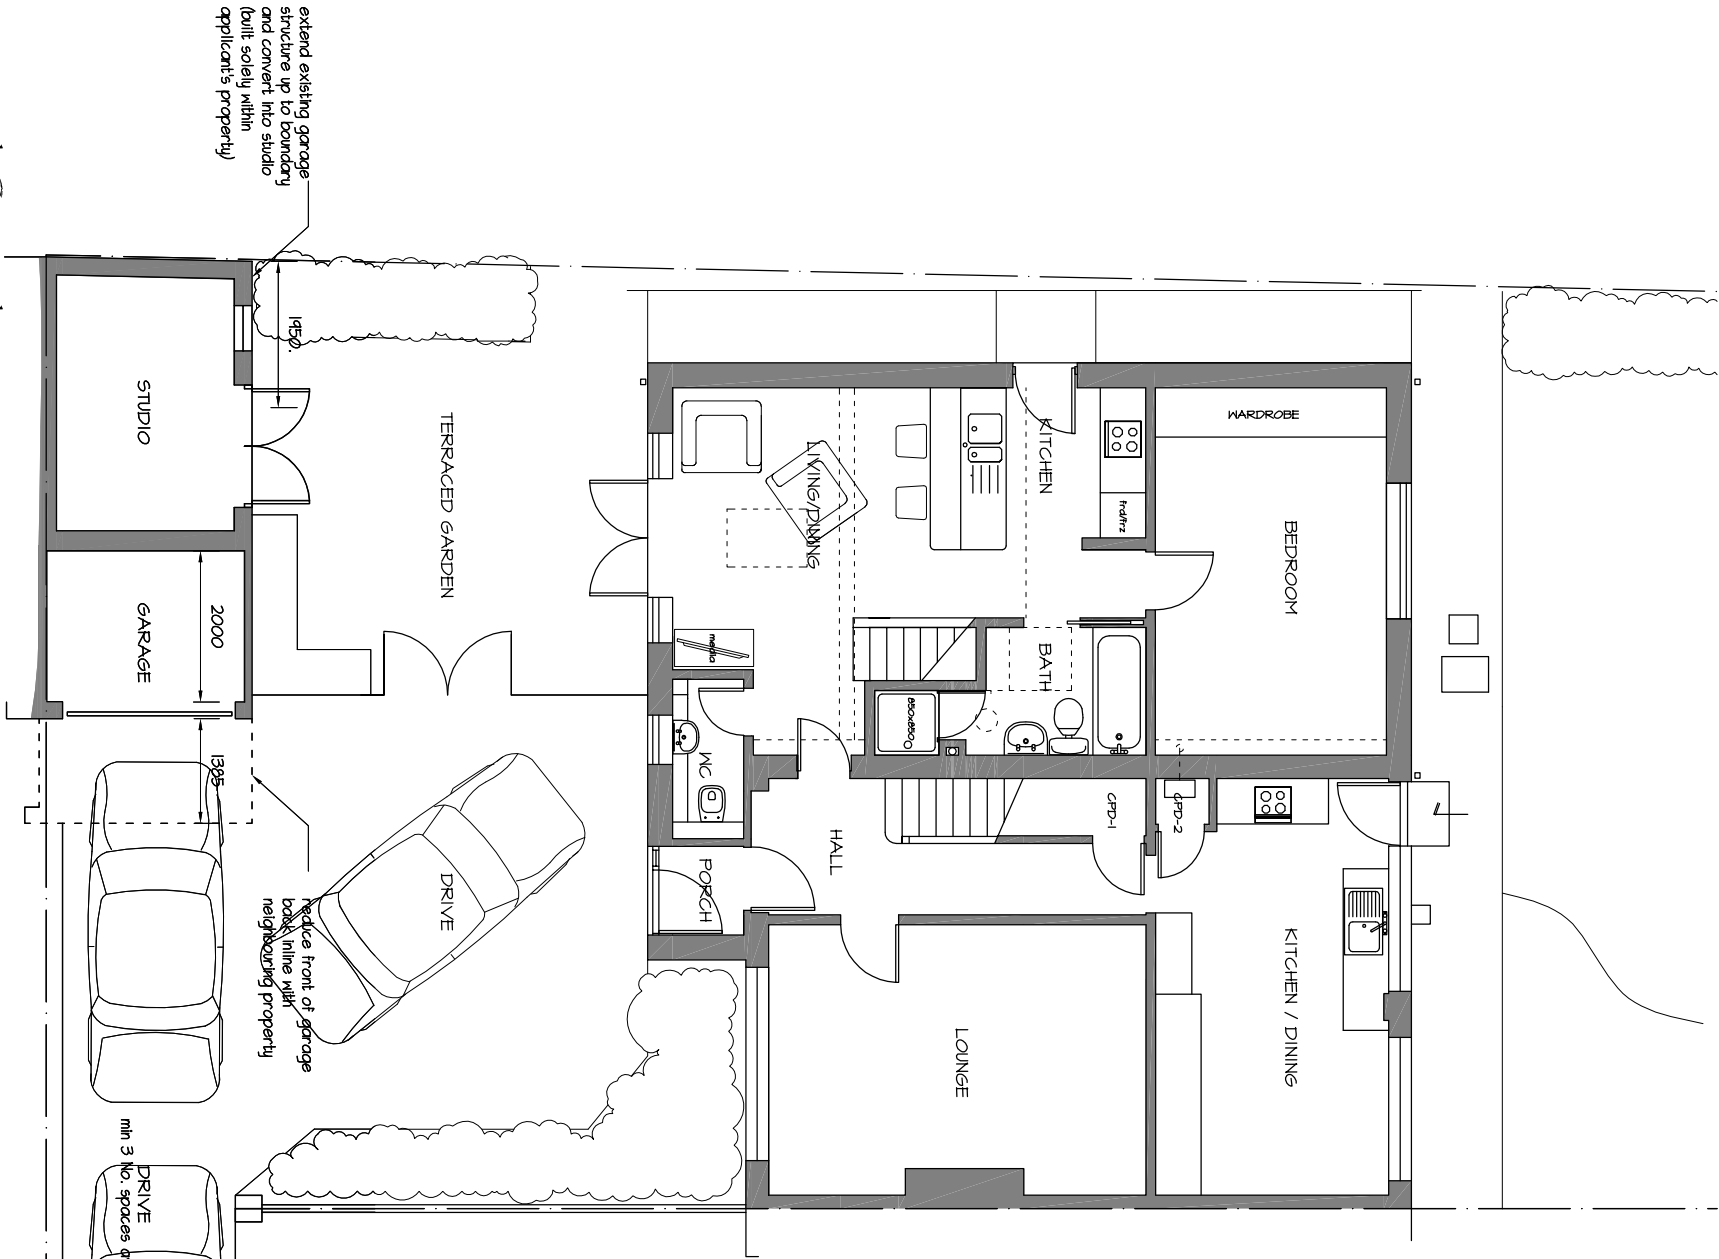

Proposed First

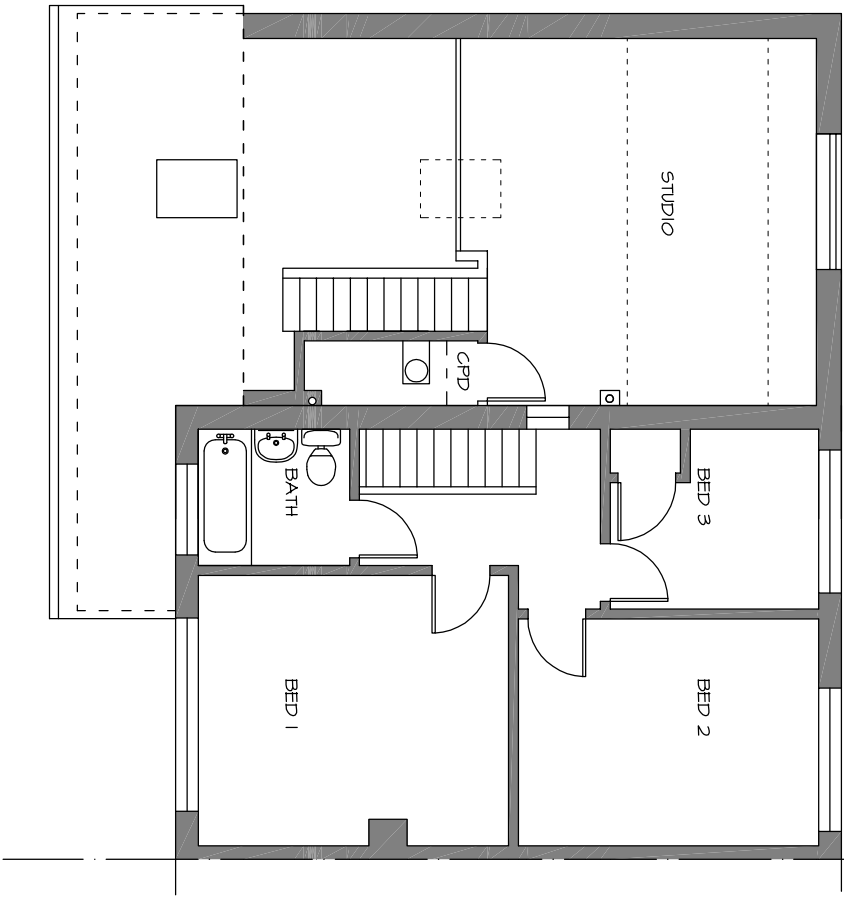

B: 08/01/2020 - full driveway shown & confirming available parking
A: 19/11/2019 - existing first floor added (no change to existing first floor)

mf designs ltd

Chartered Architects



36 Grove Road • Havant • Hampshire • PO9 1AR
Director: Martin Farrer RIBA • Co Registration No.4507379
e admin@mfdesigns.org.uk

Date: Oct 2019 Job No: 3226
Scale: 1:100 Dwg No: P_01 B

EXTENSION & ALTERATIONS - 6 Highlands Close, Emsworth. PO10 7JP