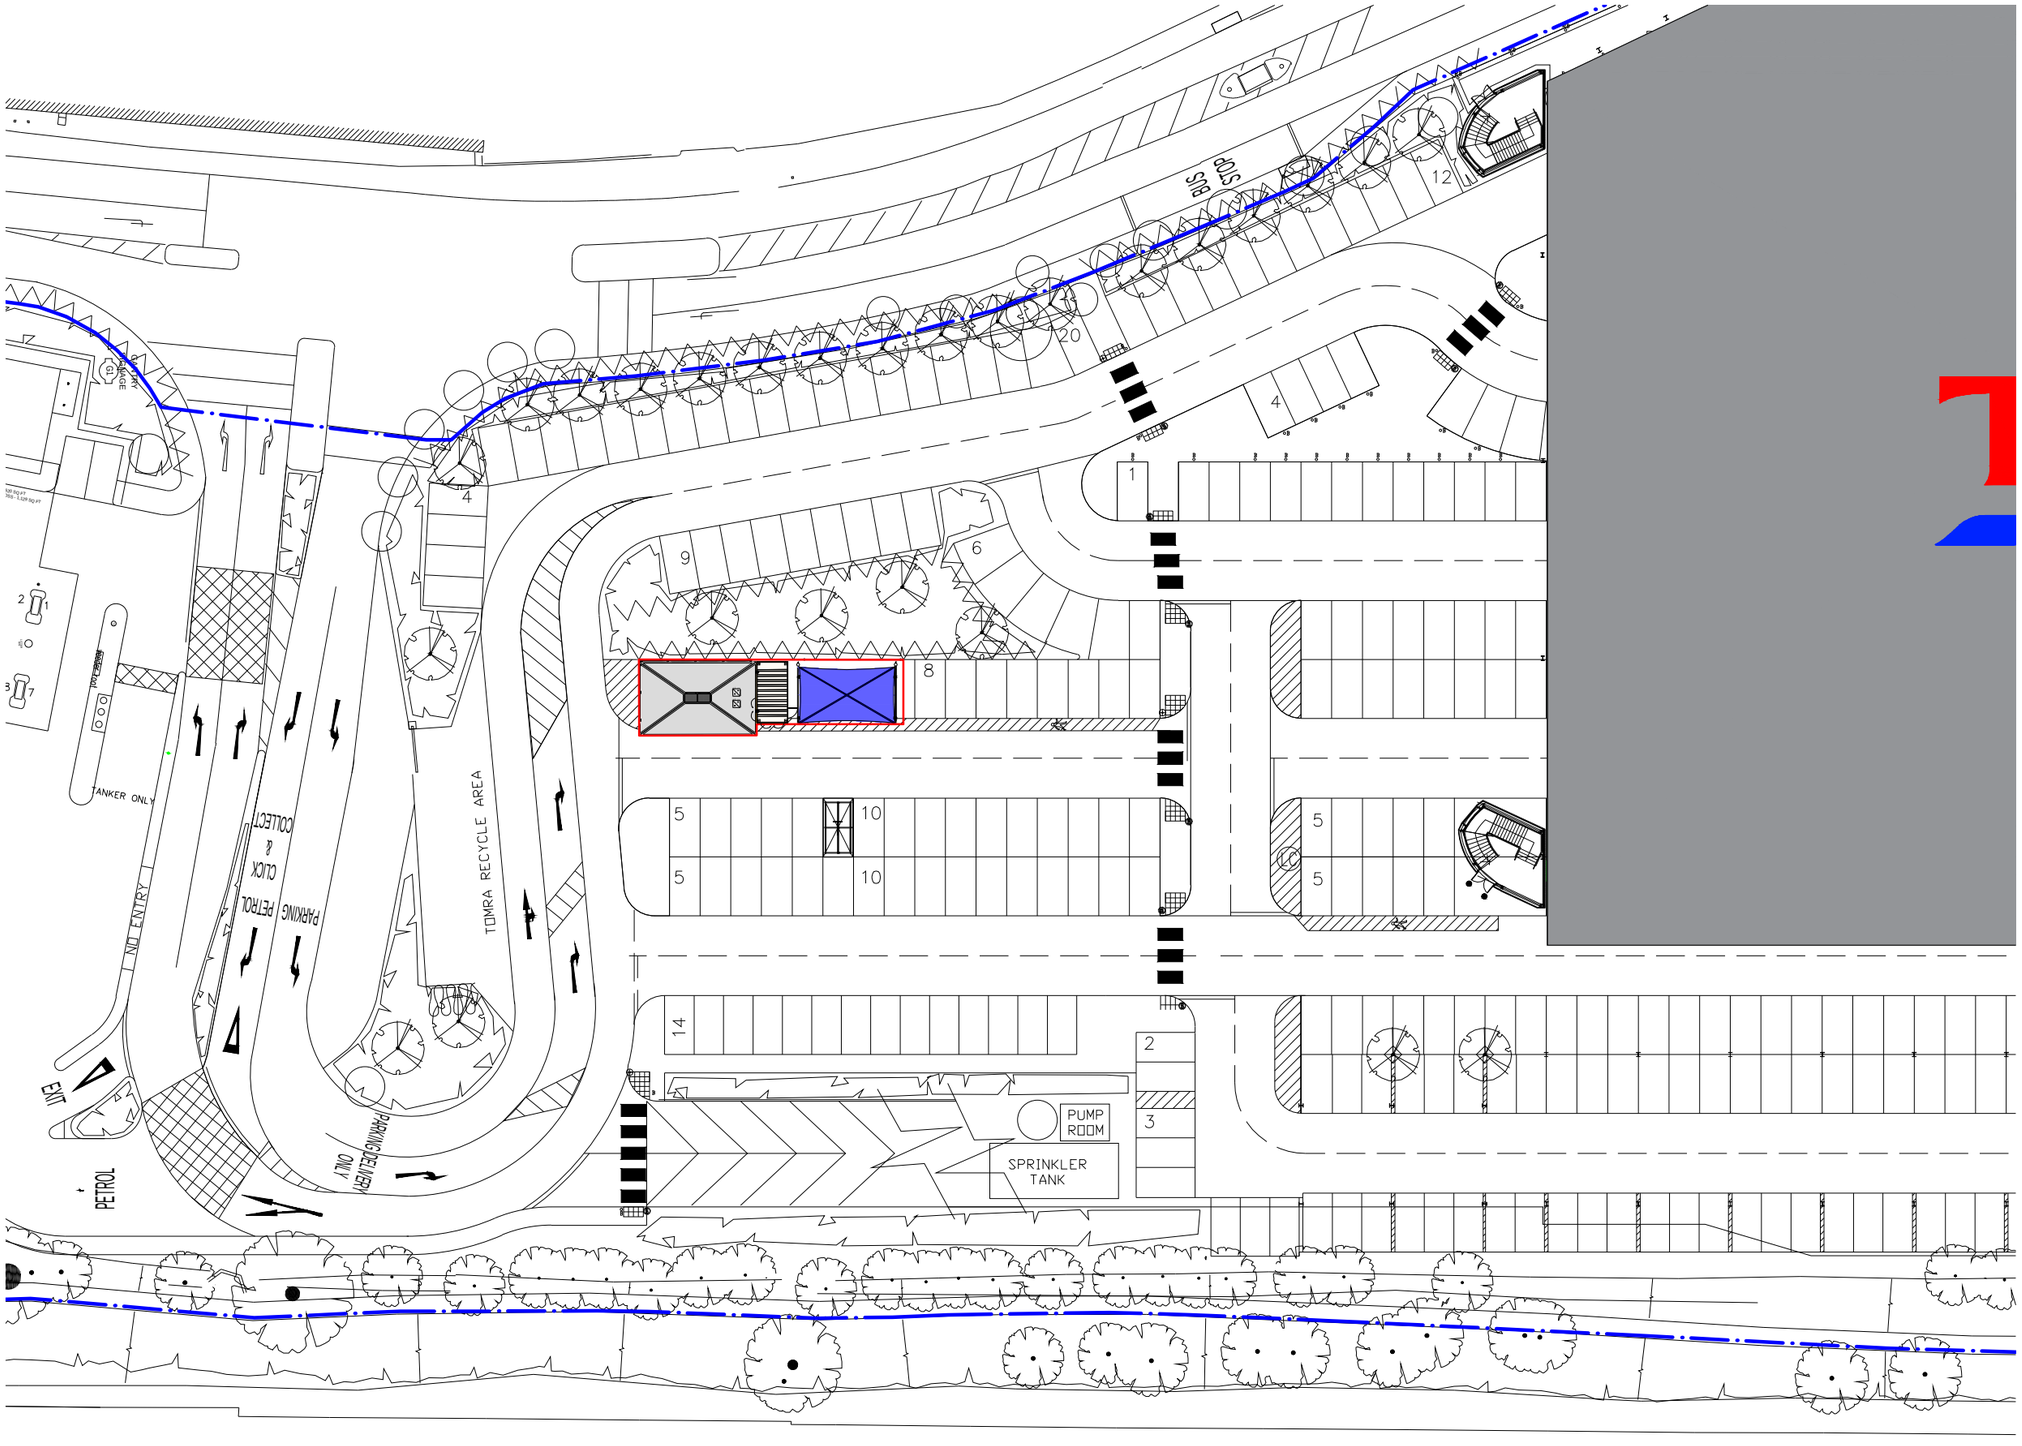


1:500

10m 0 10m 20m 30m 40m 50m

Notes

Rev	Amendment	Date	By

Status
PLANNING

Waves Consultancy Ltd
Bridge Studios
318-326 Wandsworth Bridge Road
SW6 2TZ
020 8877 3884
www.wavescarwash.co.uk

Project
Tesco Stores Ltd
SOLENT RAOD
HAVANT
HAMPSHIRE
PO9 1TR
England

Drawing Title
Hand Car Wash Block Plan

Scale
1:500 @ A3

Drawn By
AP

Date
30/01/2020

Drawing Number
PO9 1TR-PL-003