



PHYSICAL SCALE IN METERS @ 1:100

NOTES:
This drawing has been produced solely for PLANNING/DESIGN.
Do not Scale from this Drawing except for planning purposes.
Any drainage shown is presumed and to be checked on site
before commencement of works.
This drawing is the copyright of MF Designs Ltd.

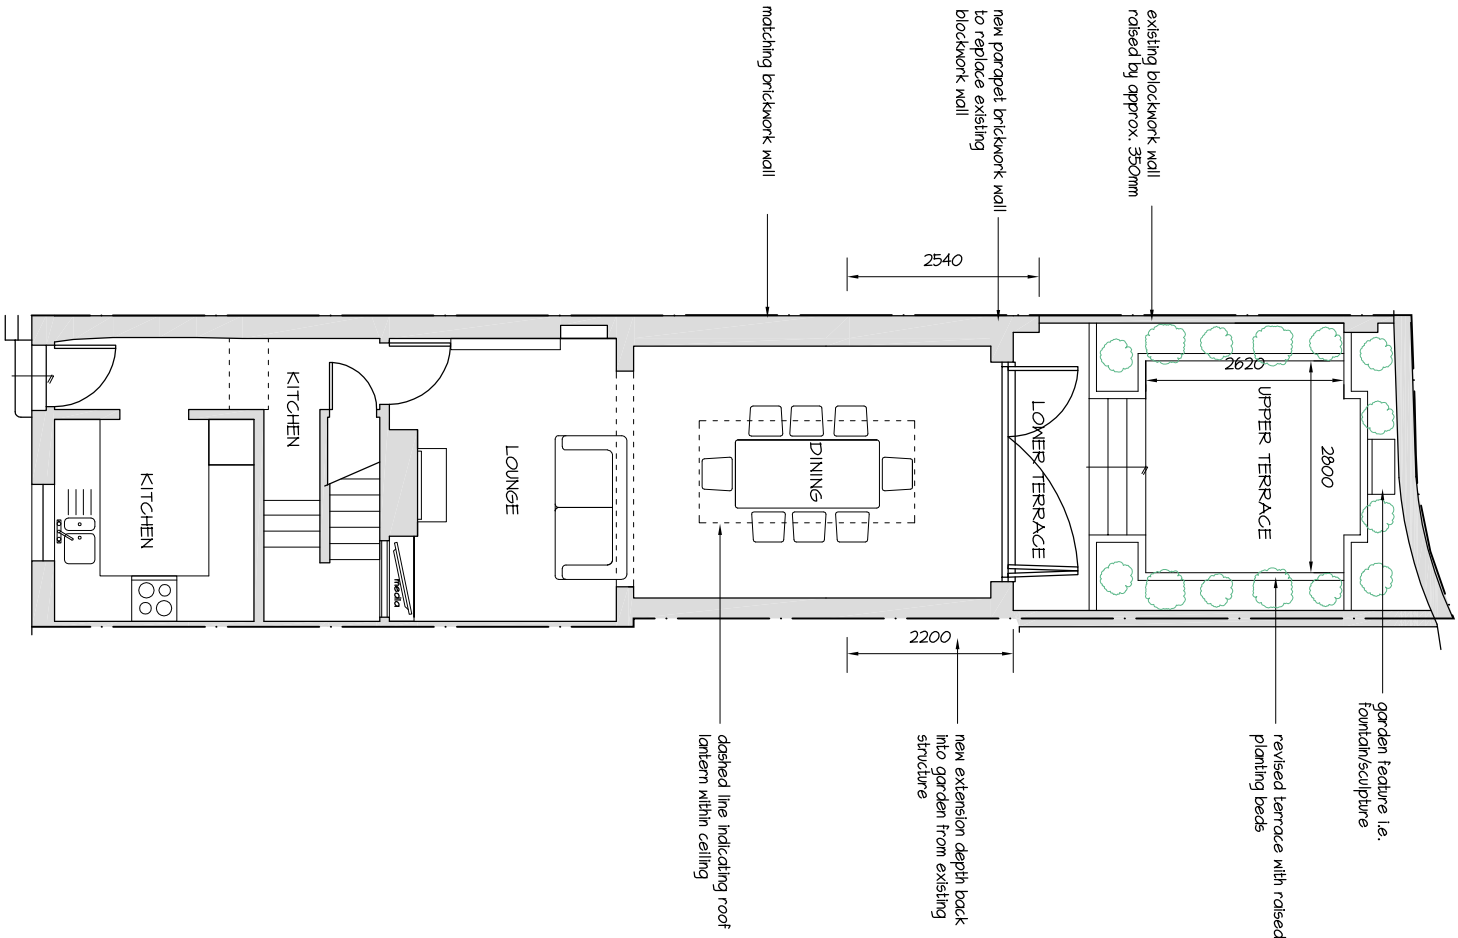

Proposed Ground

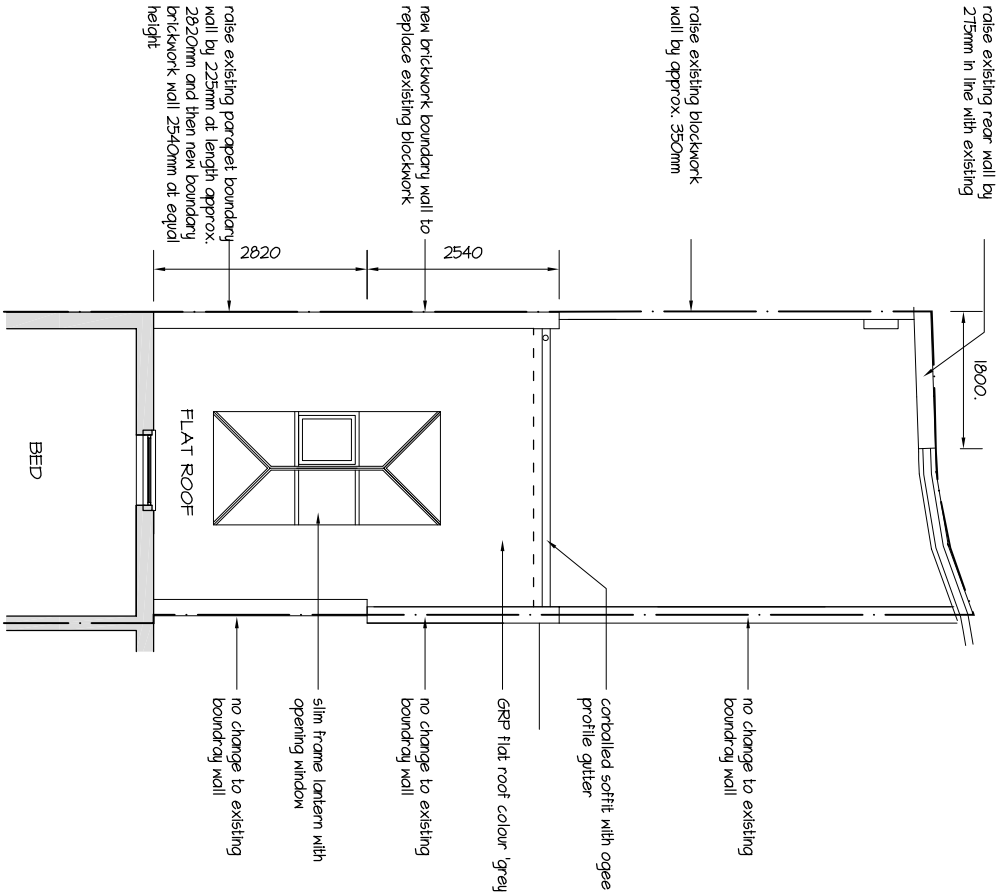

Proposed First/
Single Storey Roof



mf designs ltd

Chartered Architects



36 Grove Road • Havant • Hampshire • PO9 1AZ
Director: Martin Farrer RIBA • Co Registration No.4507379

U/F 02392 470967
e admin@mfdesigns.org.uk

Date: April 2020
Scale: 1:100

Job No: 3242
Dwg No: P_01

EXTENSION & REVISED TERRACE WALLS - 10 Queen Street, Emsworth. PO10 7YA