


25 Staunton Avenue, Hayling Island - 4041.20.CC - Location Plan

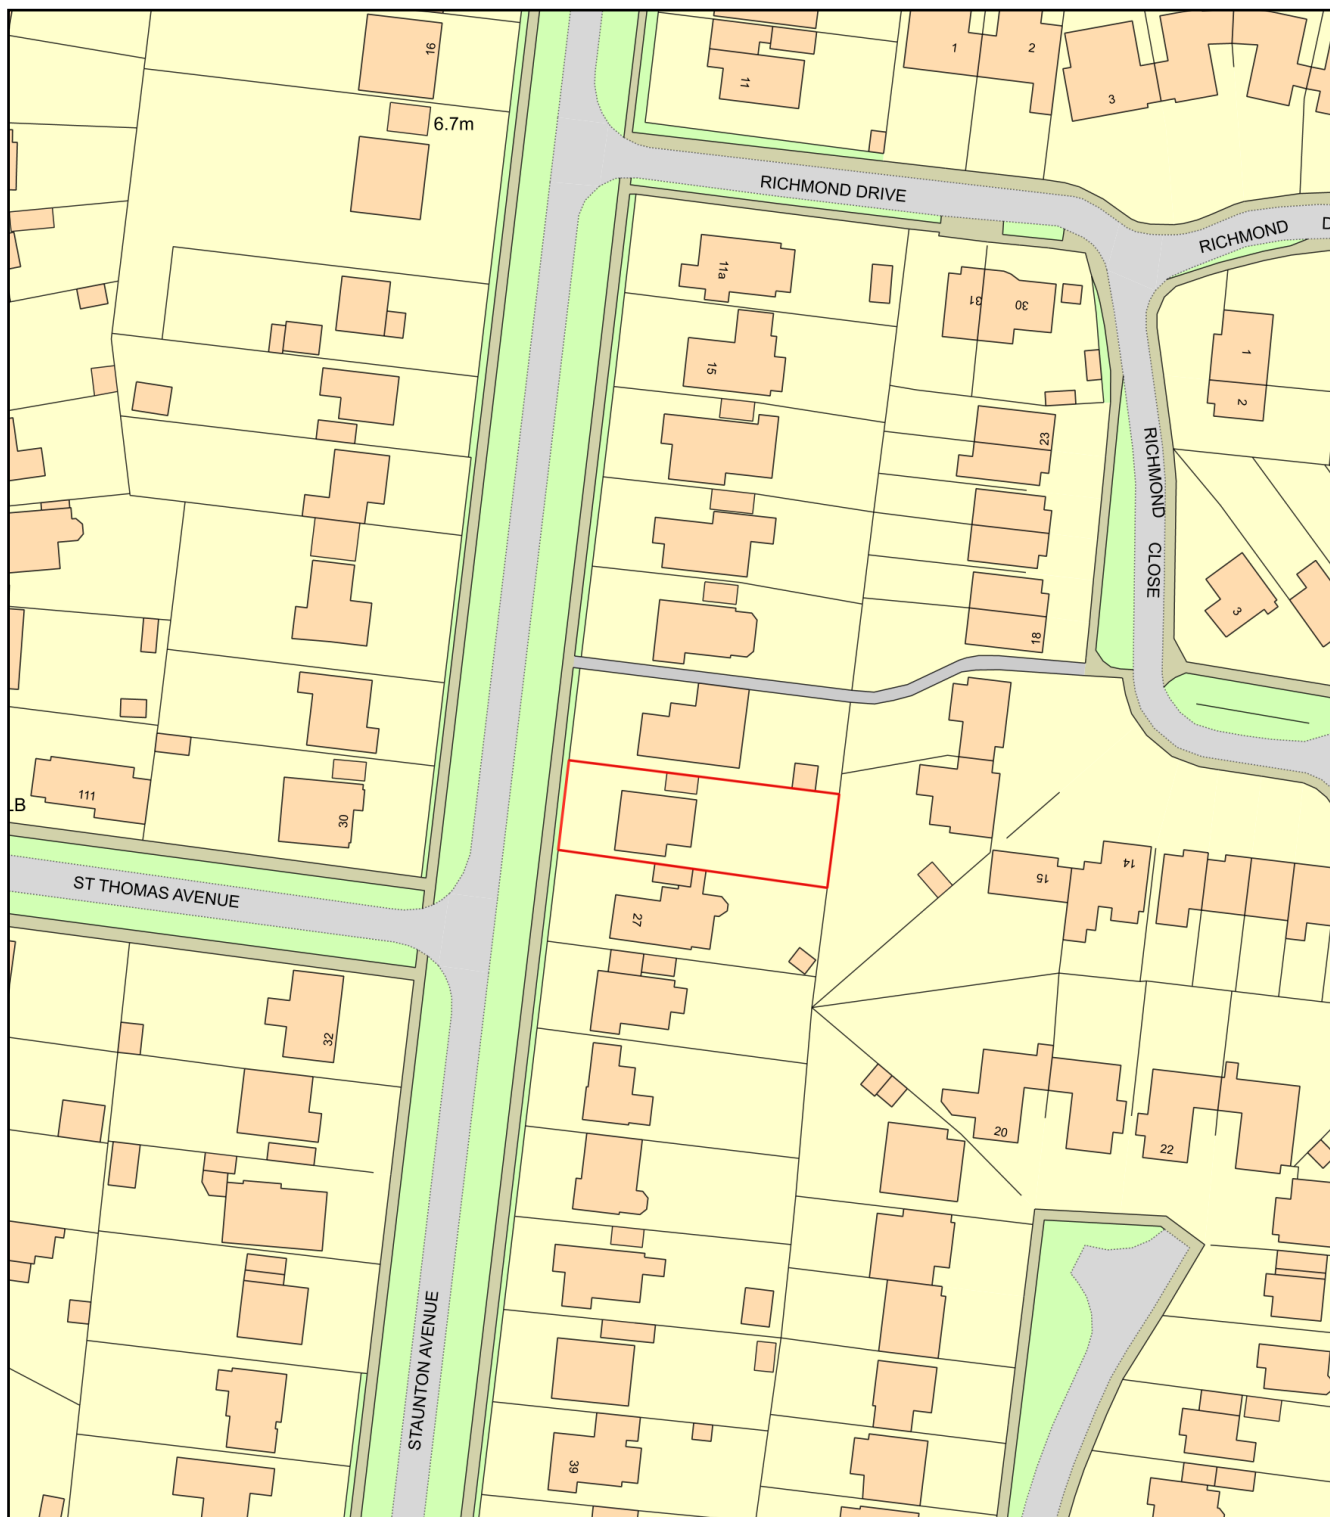

0 50
Metres



Plan Produced for: Thorns Young Architectural

Date Produced: 31 Mar 2020

Plan Reference Number: TQRQM20091133231035

Scale: 1:1250 @ A4