
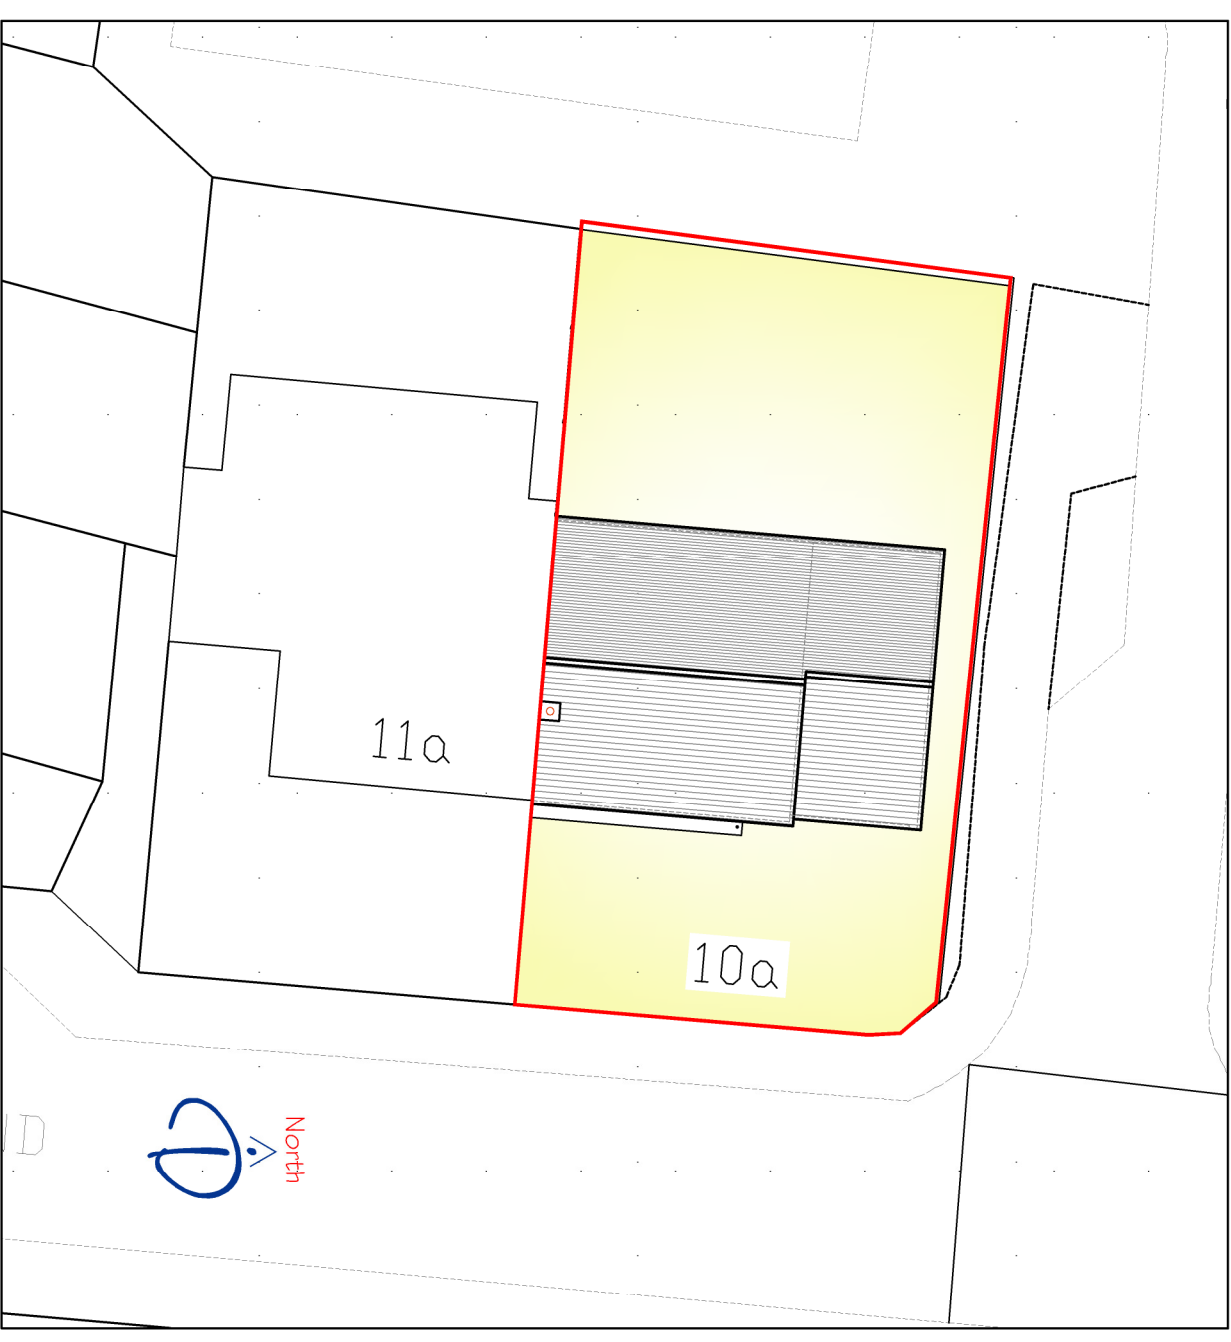


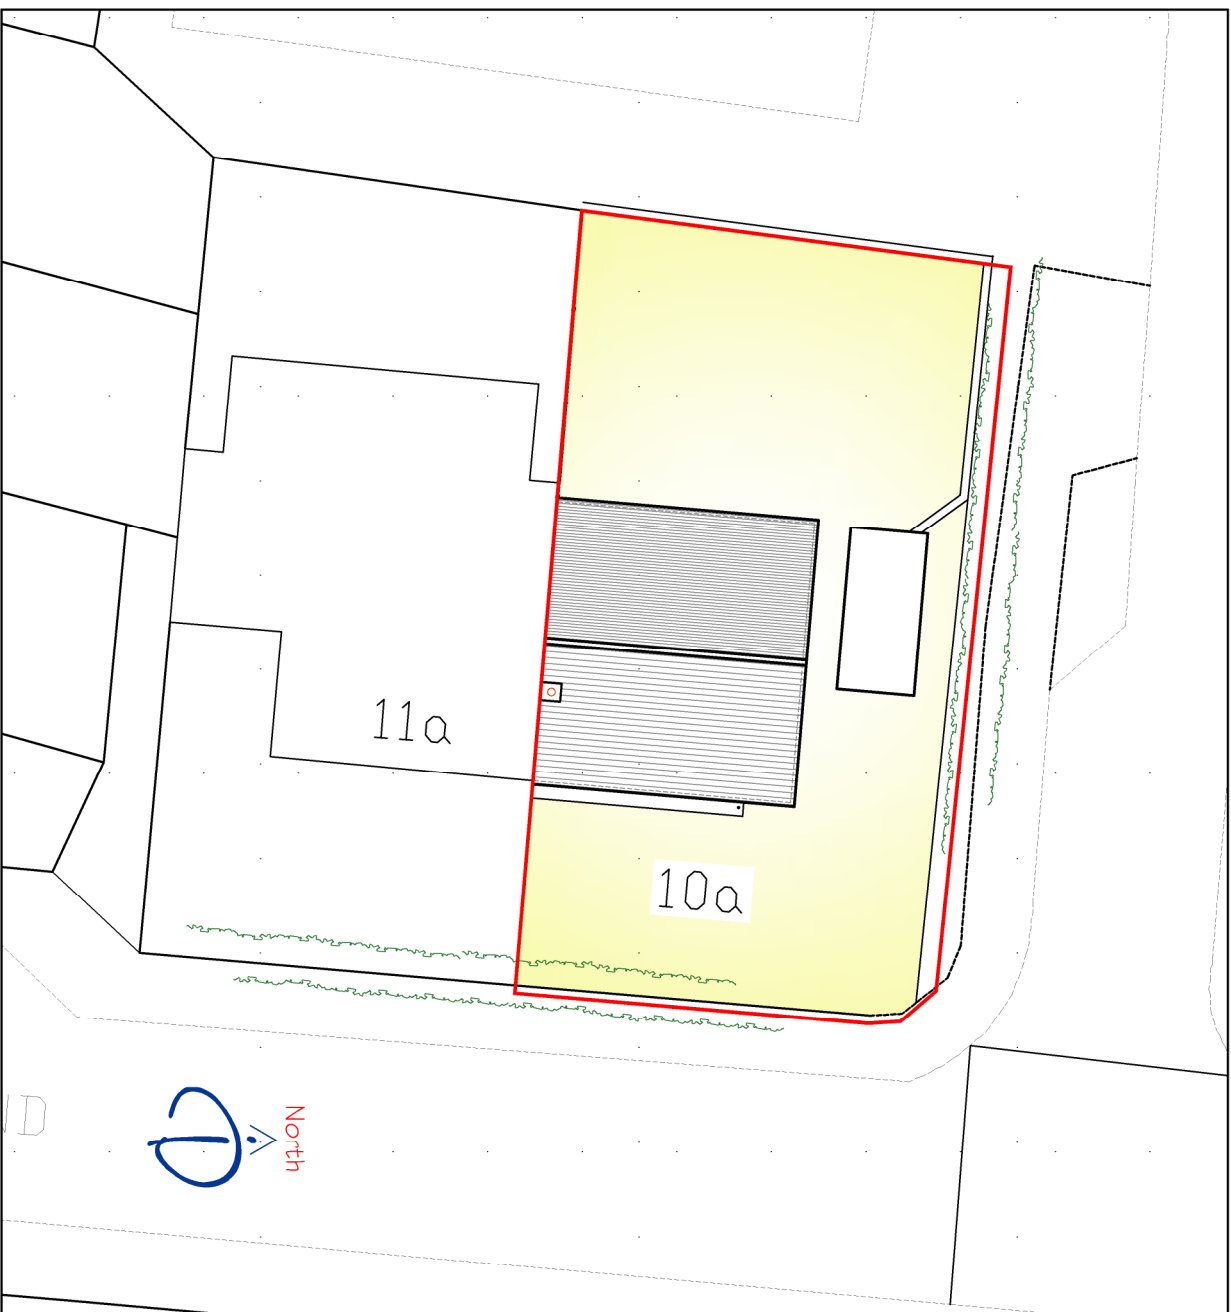

		CLIENT		PROJECT		TITLE	
		Mr & Mrs Parkyn		Extension to 10a Forest End Waterlooville PO7 7AD		Existing and Proposed Block Plans	
Rev Description		Date		PM			
REVISIONS							
PLANNING		iDraw Limited ©Copyright Reserved 2019.		Scale : 1:200@A3 Date : DEC2019		Drawn by : MD Drawing No:	
						19.268.101	
							
						iDraw Ltd, 26 Southdown Road, Horndean, Hampshire, PO8 0ET Mob: 07810 518633 Tel: 02392 006 406 Email : idraw@live.co.uk Web: www.idrawarchitecture.co.uk	
						A B C D E F G H J K L M N P Q R S T U V W X Y Z	