


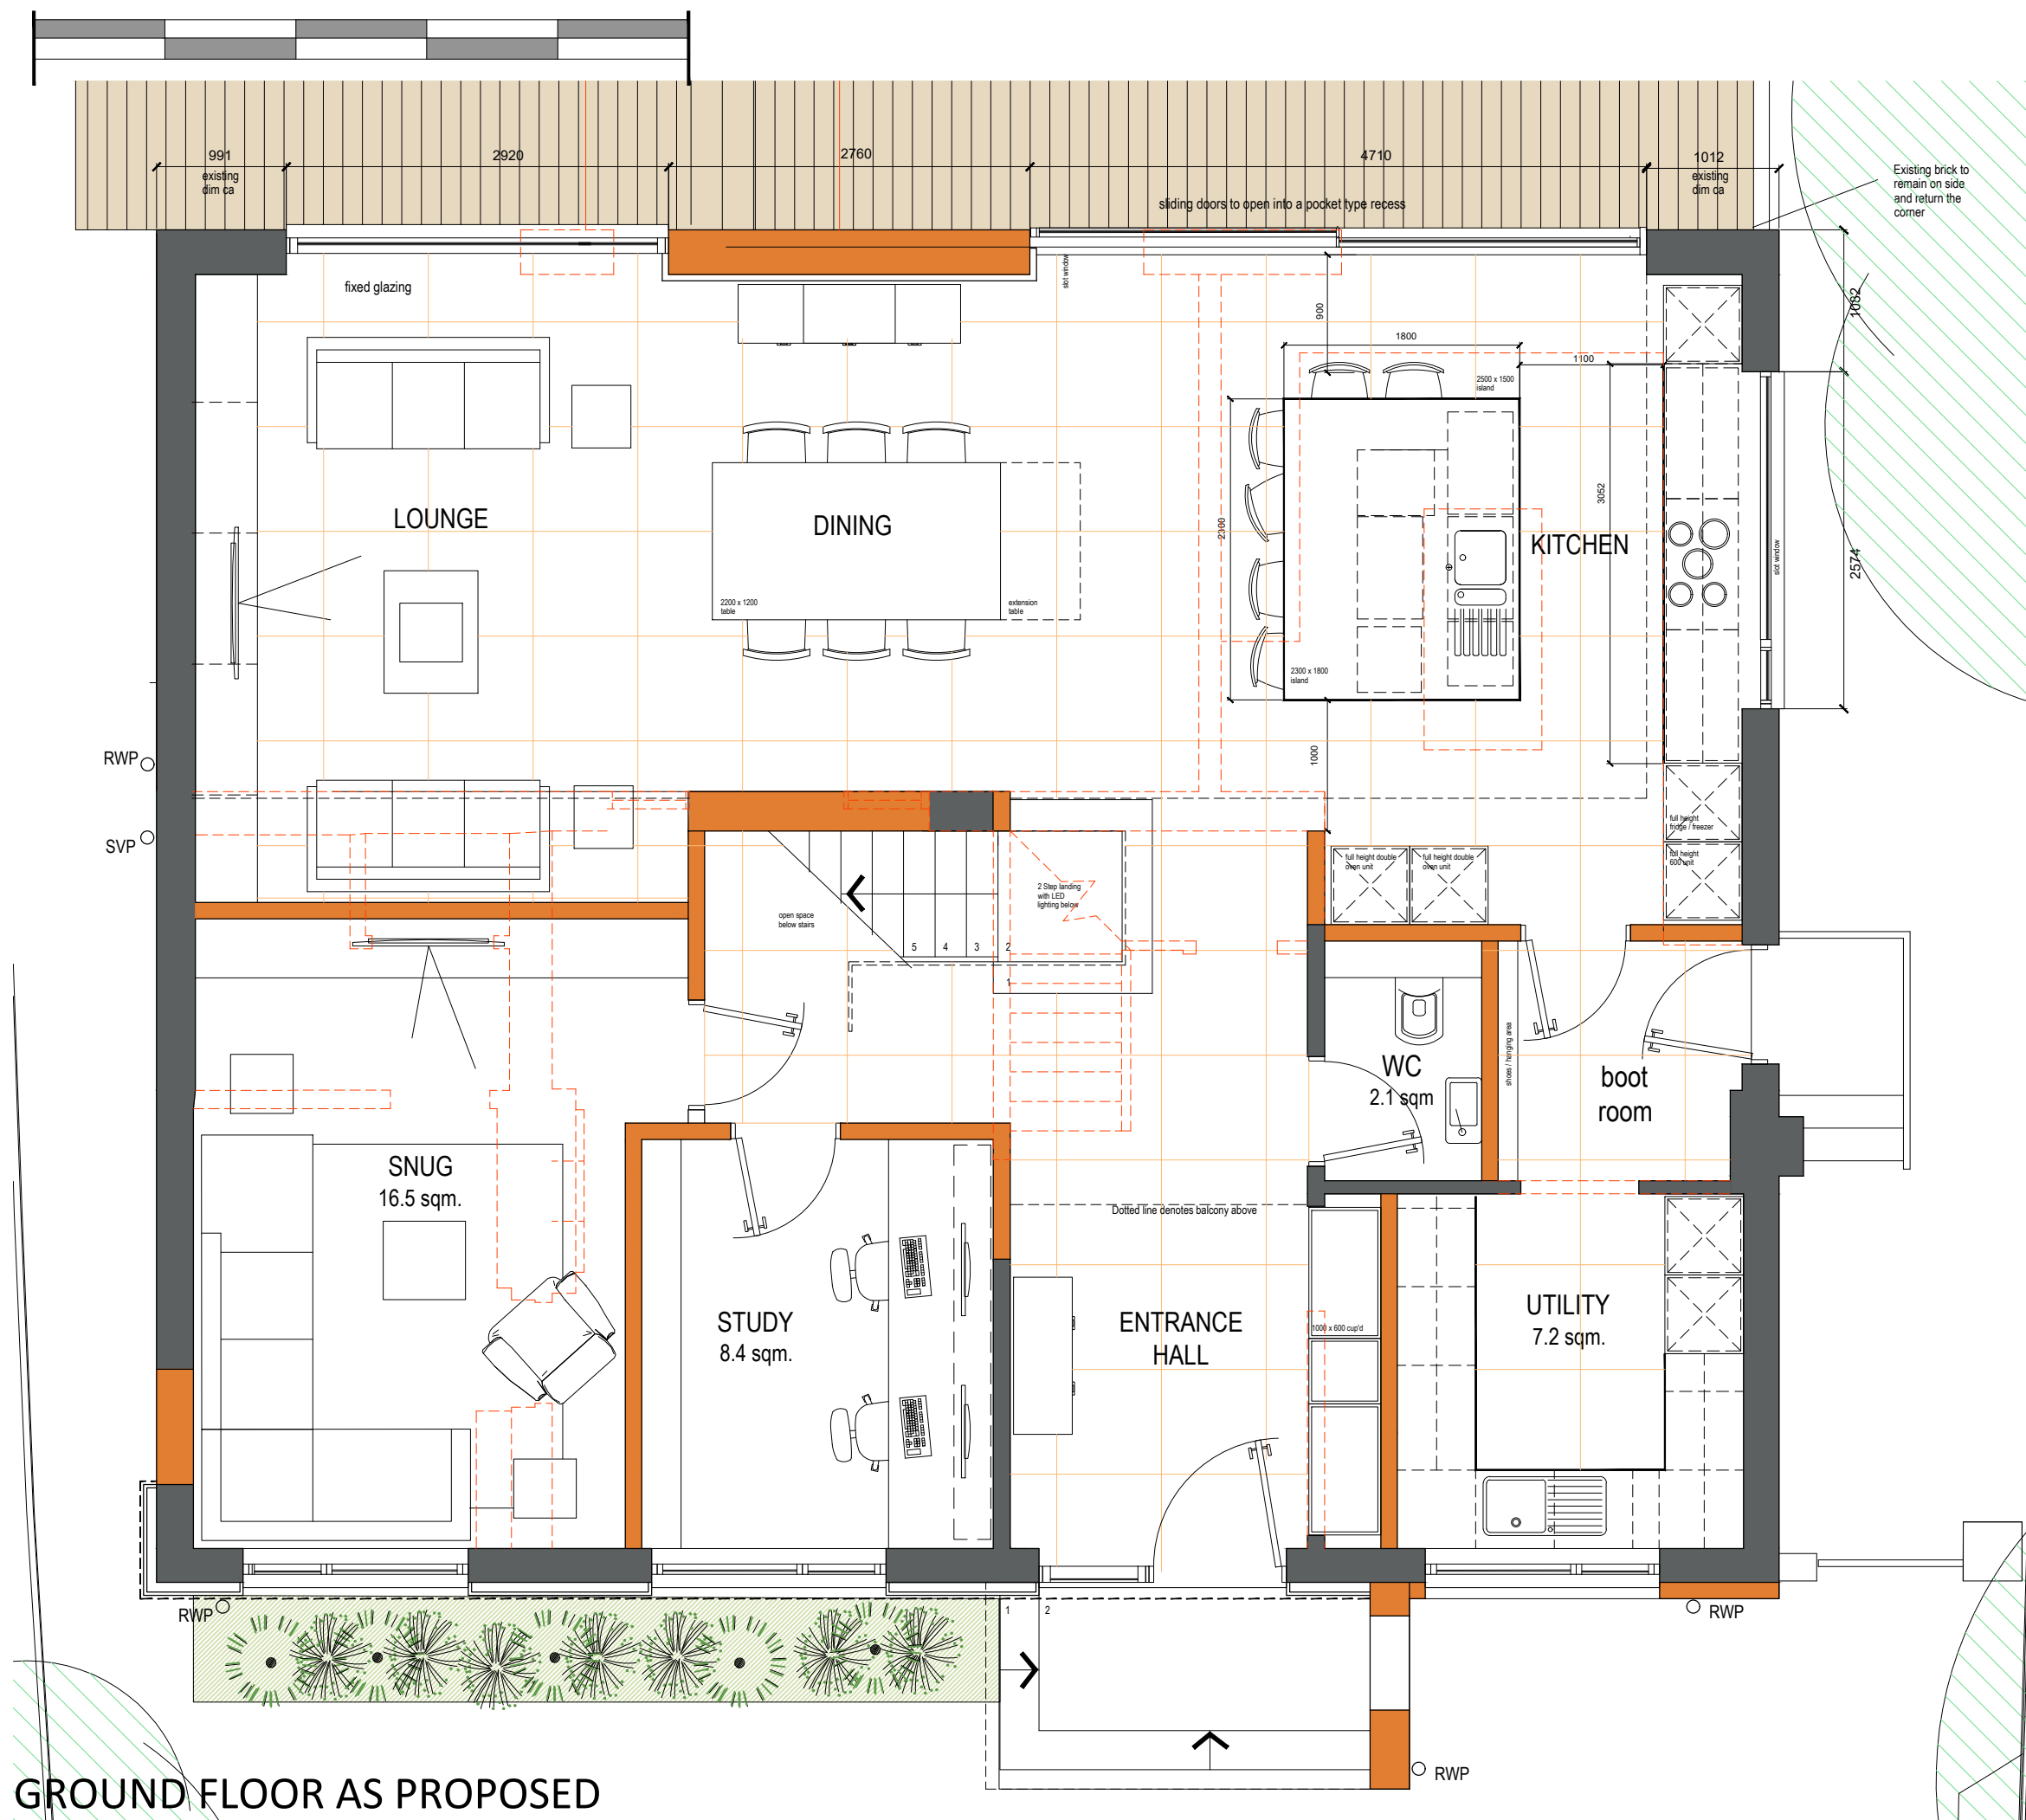

NOTES:

This drawing has been prepared for the purposes of submitting a Planning Application and is not to be used for any other purpose. Dimensions are indicative and should be referenced against measured surveys only.

This drawing is the property of Martin Ralph and must not be reproduced, in part or whole, or deviated from, without their permission.

AMENDMENTS	DATE
CLIENT Neil and Jodie Perkins 62 Ferndale Waterlooville Hampshire, PO7 7PB	
PROJECT PROPOSED FIRST FLOOR REAR EXTENSION & INTERNAL and EXTERNAL RECONFIGURATION	
DRAWING TITLE GROUND FLOOR AS PROPOSED	
DATE AUGUST 2020	
SCALE 1:100 @ A3	
DRAWING No. 20A_031 07	REVISION .
MARTIN RALPH ARCHITECTS	
RIBA  CHARTERED ARCHITECTS SURVEYORS & ENGINEERS	
Chartered Practice Part of THE MARTIN RALPH GROUP	
11 Dragon House Hussar Court Brambles Business Park Portsmouth Hampshire PO7 7SF	
www.martinralph.co.uk info@martinralph.co.uk	
T. 023 9225 7711 F. 023 9225 7712	