


**PROPOSED SINGLE STOREY REAR ADDITION.
9, FARRIERS WAY, WATERLOOVILLE, HANTS.
FOR MR & MRS P. SUTTON.**

PETER J. WALKER
ISLAND DESIGN
182 SEAFRONT, HAYLING ISLAND, HANTS
PO11 9AN

TEL: 02392467571

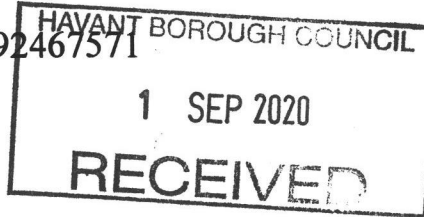


.NOTE CHECK ALL MEASUREMENTS ON SITE PRIOR TO THE COMMENCEMENT OF WORK.

WALLS TO BE FULLY BONDED TO THE EXISTING CAVITIES AND DAMP-PROOF COURSES TO BE MAINTAINED CONTINUOUS CLOSE ALL REVEALS WITH INSULATED CAVITY CLOSERS.

THE EXISTING INSPECTION CHAMBER AND DRAINS ARE TO BE RE-SITED CLEAR OF THE NEW EXTENSION AS SHOWN. THE OWNER IS RESPONSIBLE FOR OBTAINING FORMAL APPROVAL FROM THE SOUTHERN WATER AUTHORITY FOR THIS WORK AND ALSO FOR BUILDING OVER THE EXISTING DRAIN/SEWER. NO WORKS ARE TO PROCEED UNTIL THIS AGREEMENT IS IN PLACE.

NEW SINGLE STACK PLUMBING TO BS 5572 USE 75MM DEEP SEAL TRAPS,

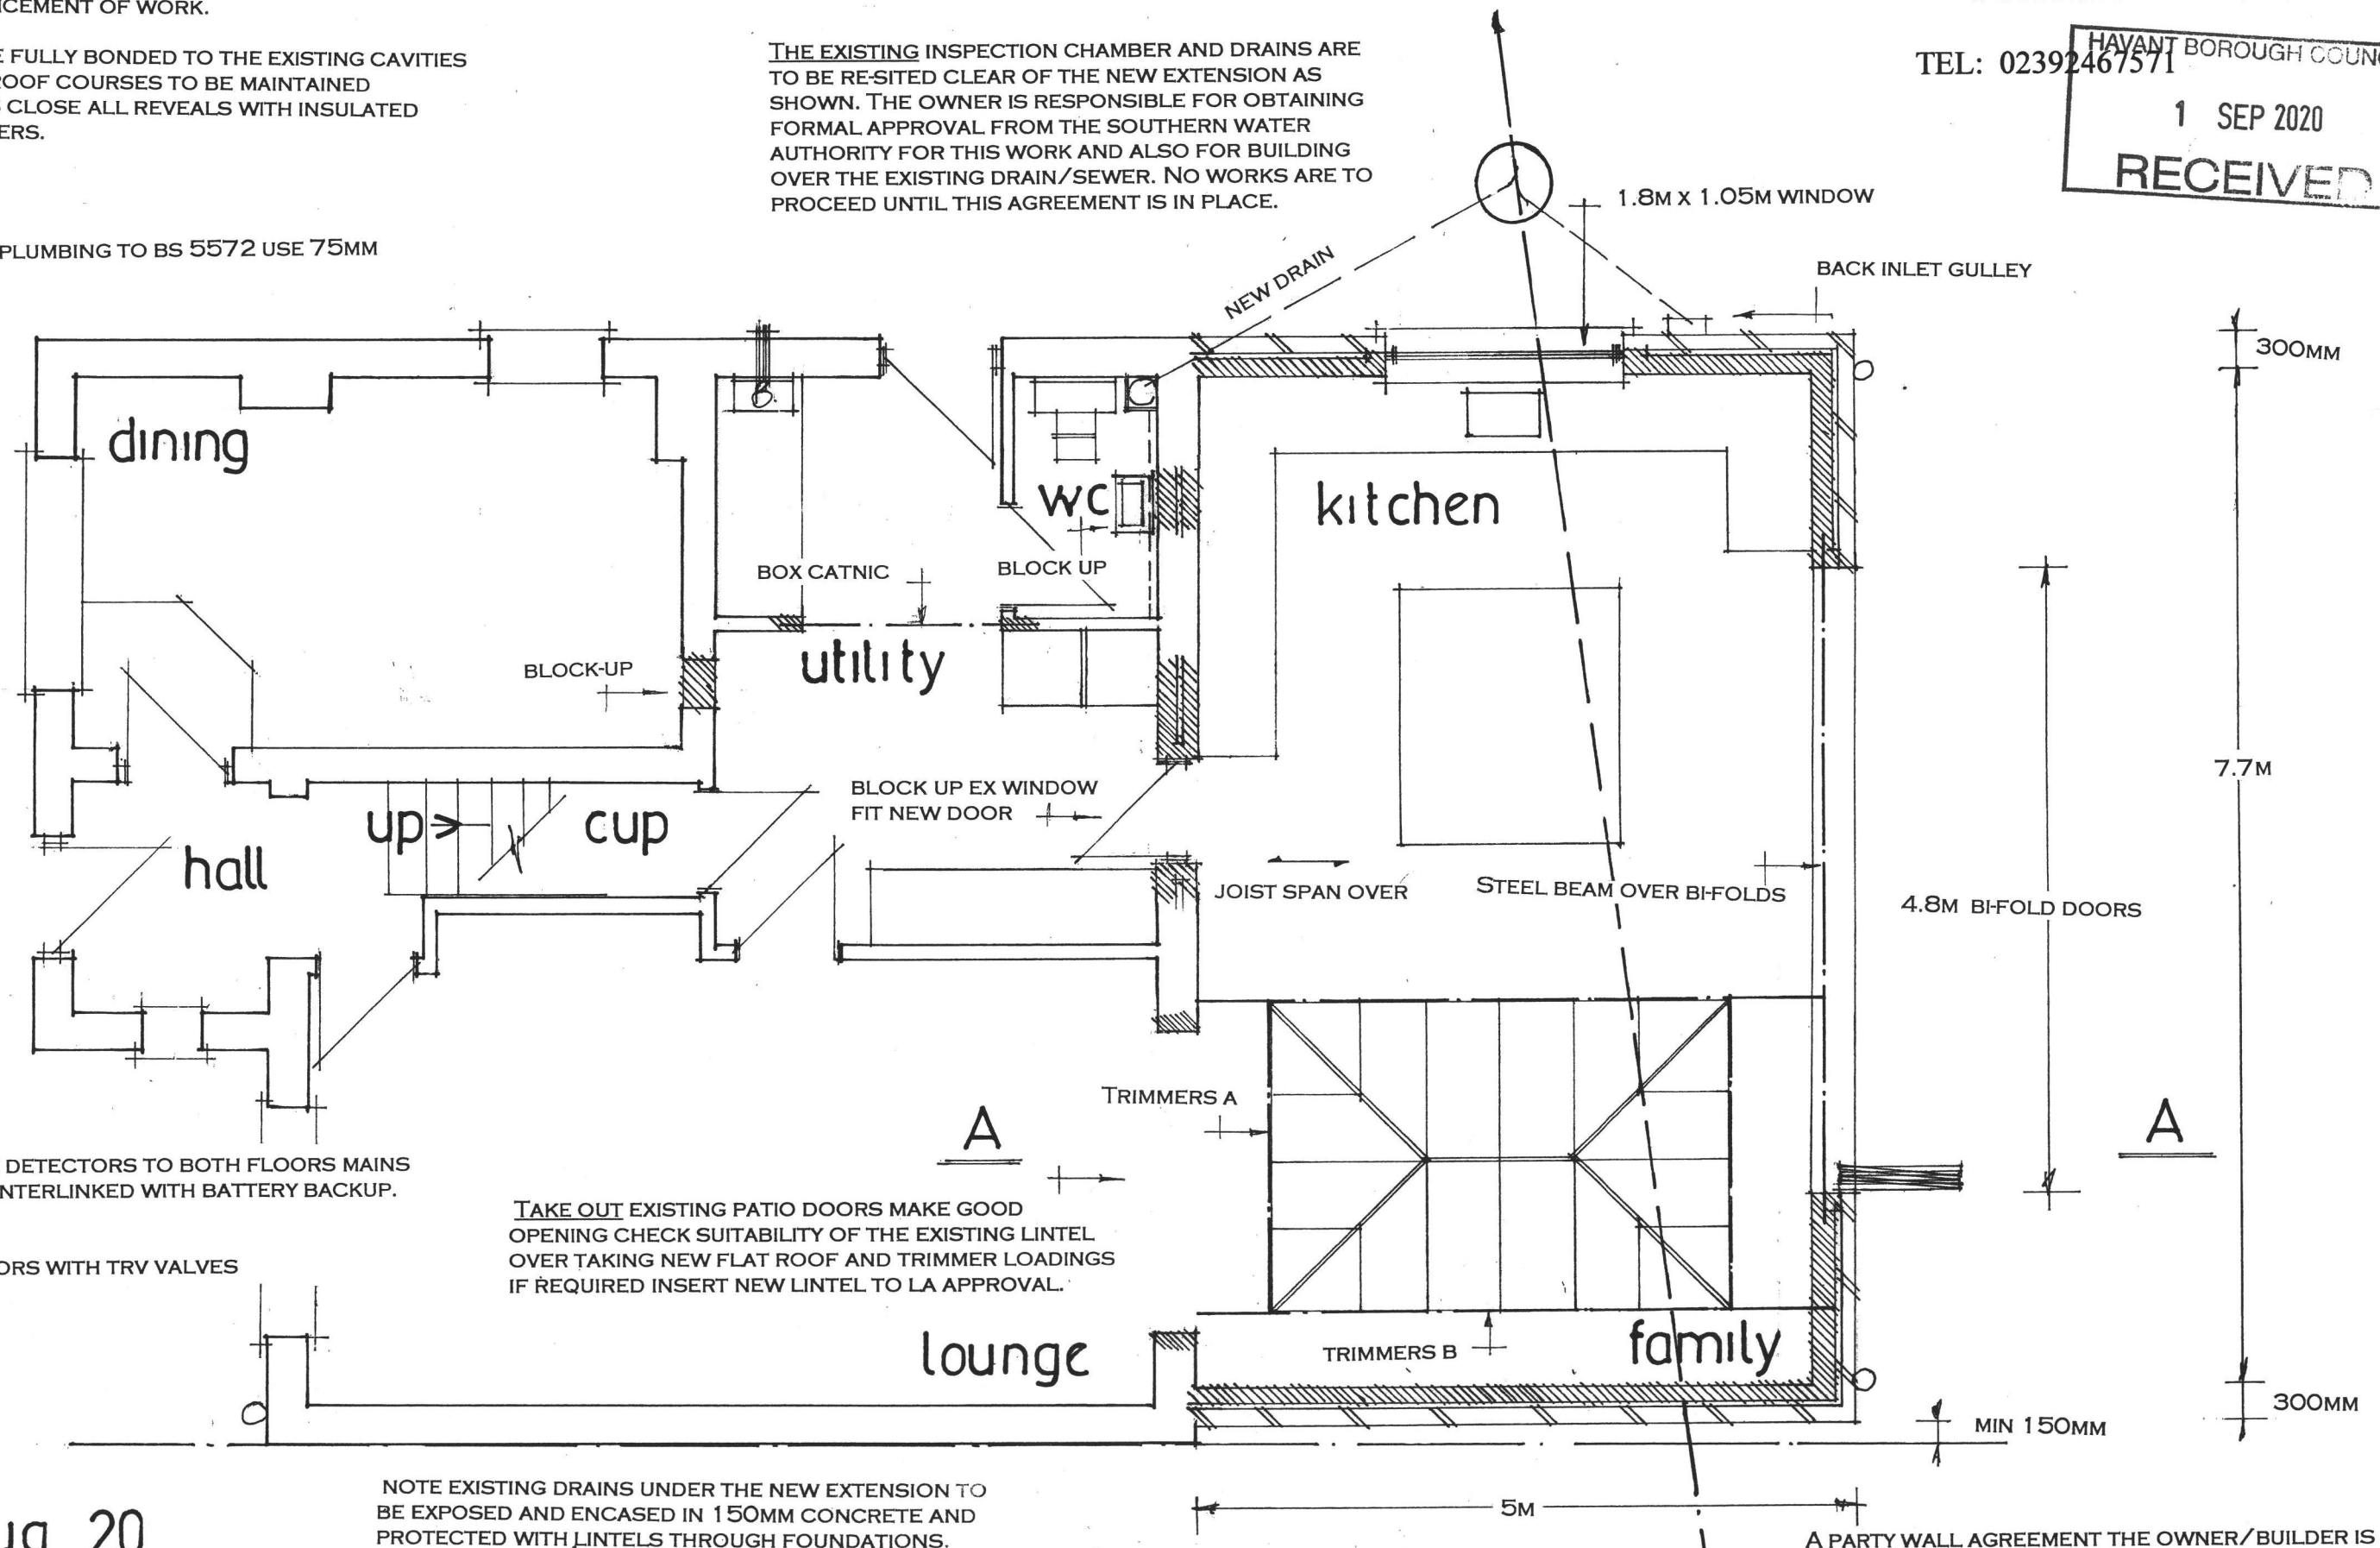

date aug 20
scale 1:50

PROPOSED GROUND FLOOR

A PARTY WALL AGREEMENT THE OWNER/BUILDER IS RESPONSIBLE FOR OBTAINING A PARTY WALL AGREEMENT IN WRITING WITH THE ADJACENT OWNERS FOR THE EXCAVATION OF FOUNDATIONS WITHIN 3M THIS IS TO BE IN PLACE PRIOR TO COMMENCEMENT OF ANY WORK ON SITE.