


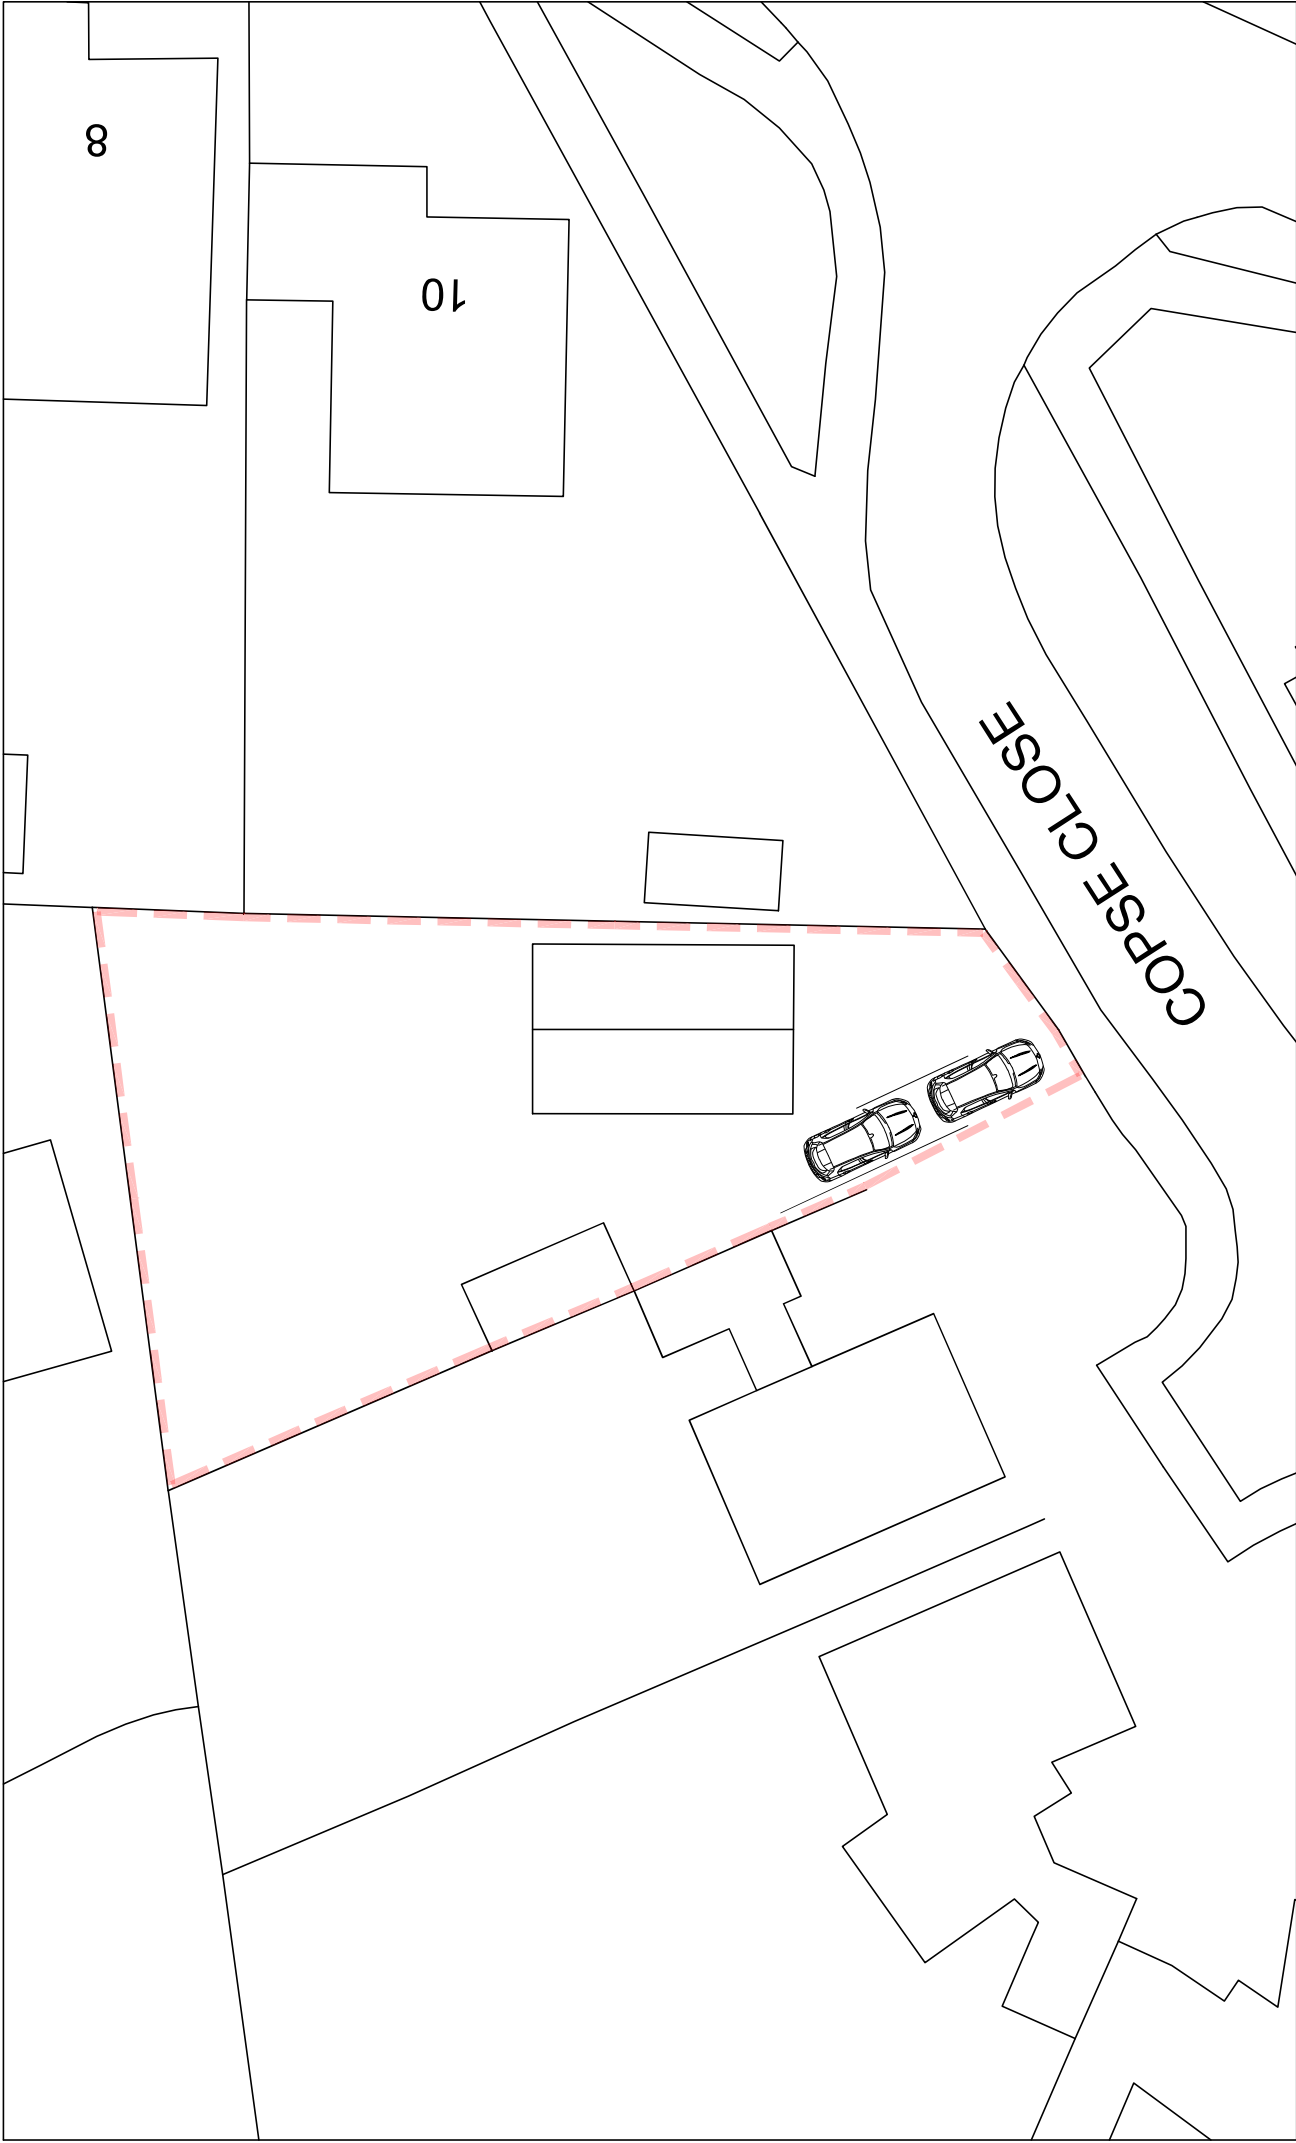

 Critchley Architecture And Design Ltd. Contact: 02392 474 939 info@cad-online The Old Brewery, 55E South Street, Havant, PO9 8BU		Existing Site Plan <table><tr><th>Revisions</th><th>Note/Date/Initial</th></tr><tr><td>a)</td><td></td></tr><tr><td>b)</td><td></td></tr><tr><td>c)</td><td></td></tr><tr><td>d)</td><td></td></tr></table>	Revisions	Note/Date/Initial	a)		b)		c)		d)		1 Copse Close, Widley, Hampshire, PO7 5JS	Scale A1=1:100, A3=1:200 Drawn SAR Date 12/02/2020 20004-102
Revisions	Note/Date/Initial													
a)														
b)														
c)														
d)														

20m

40m

60m

80m