


31 Avenue Road, Hayling Island, PO11 0LX

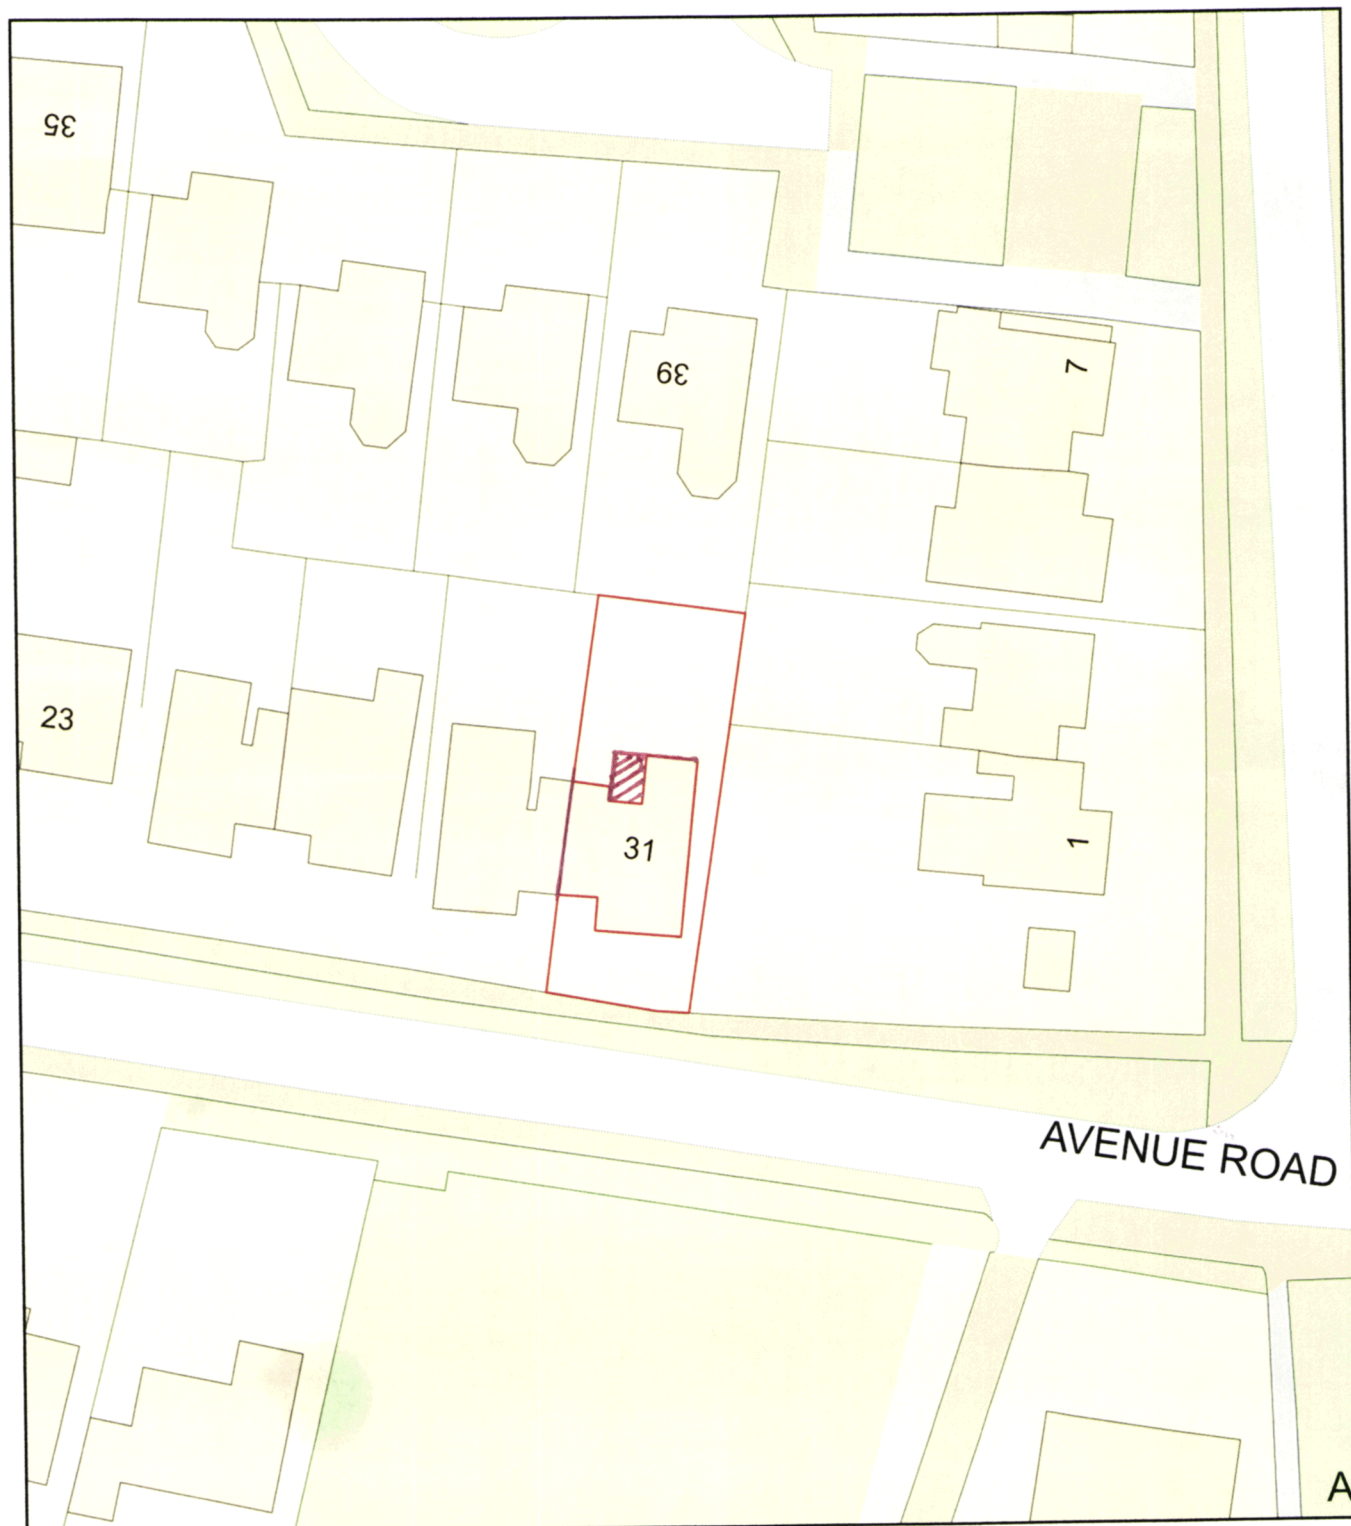

Plan Produced for: Havant Planning

Date Produced: 14 Jun 2020

Plan Reference Number: TQRQM20166162646881

Scale: 1:500 @ A4