


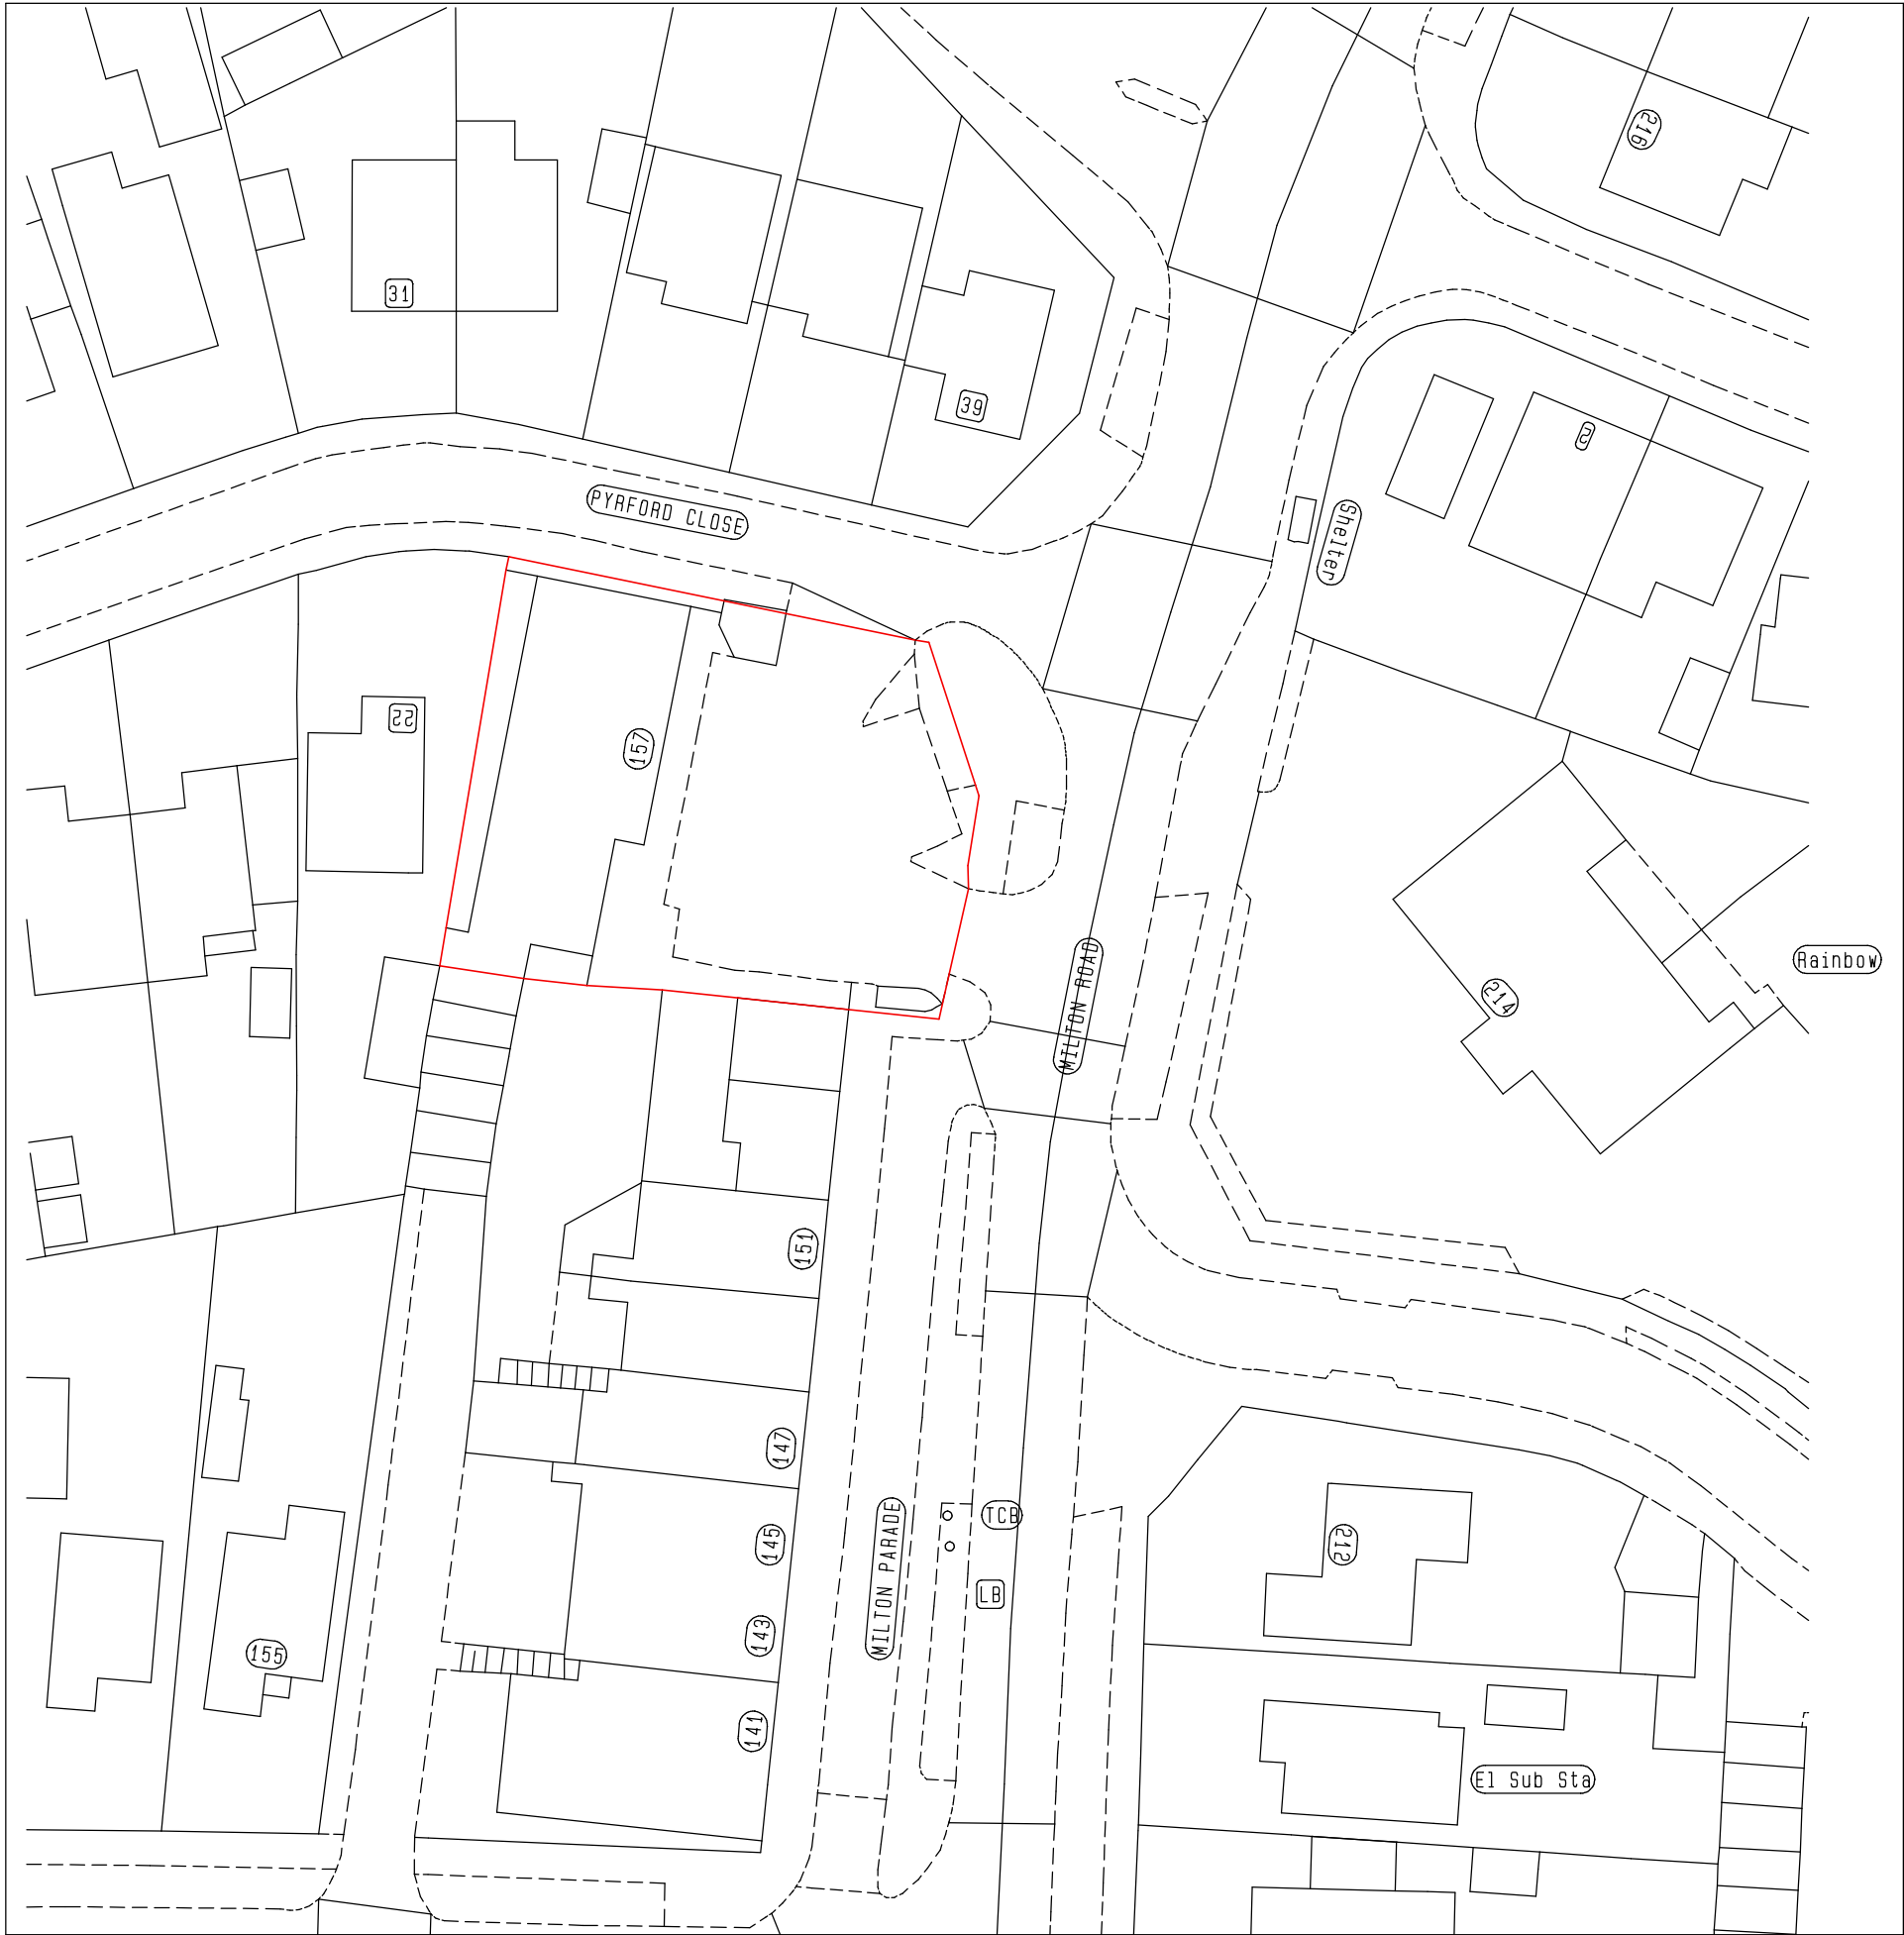

D & K Contracting Services Ltd Unit 5, Frobisher Industrial Centre Budds Lane, Romsey SO51 0EZ Tel: 01794 519500 Mobile: 07836 386496 Email: dnkcountrysomes@aol.com	
Client D & K	
Project Title 157 Milton Road, Cowplain Waterlooville, PO8 8RE	
Drawing Title Location Plan	
Scale 1:500 On A3 Paper	Drawn By AC
0 5m 10m 15m 20m 25m	
© This drawing is the copyright of ACA Design Limited. It may not be copied, altered or reproduced without their written authority. IF IN DOUBT ASK !!!	
Drawing No. 2019/04	Rev.