


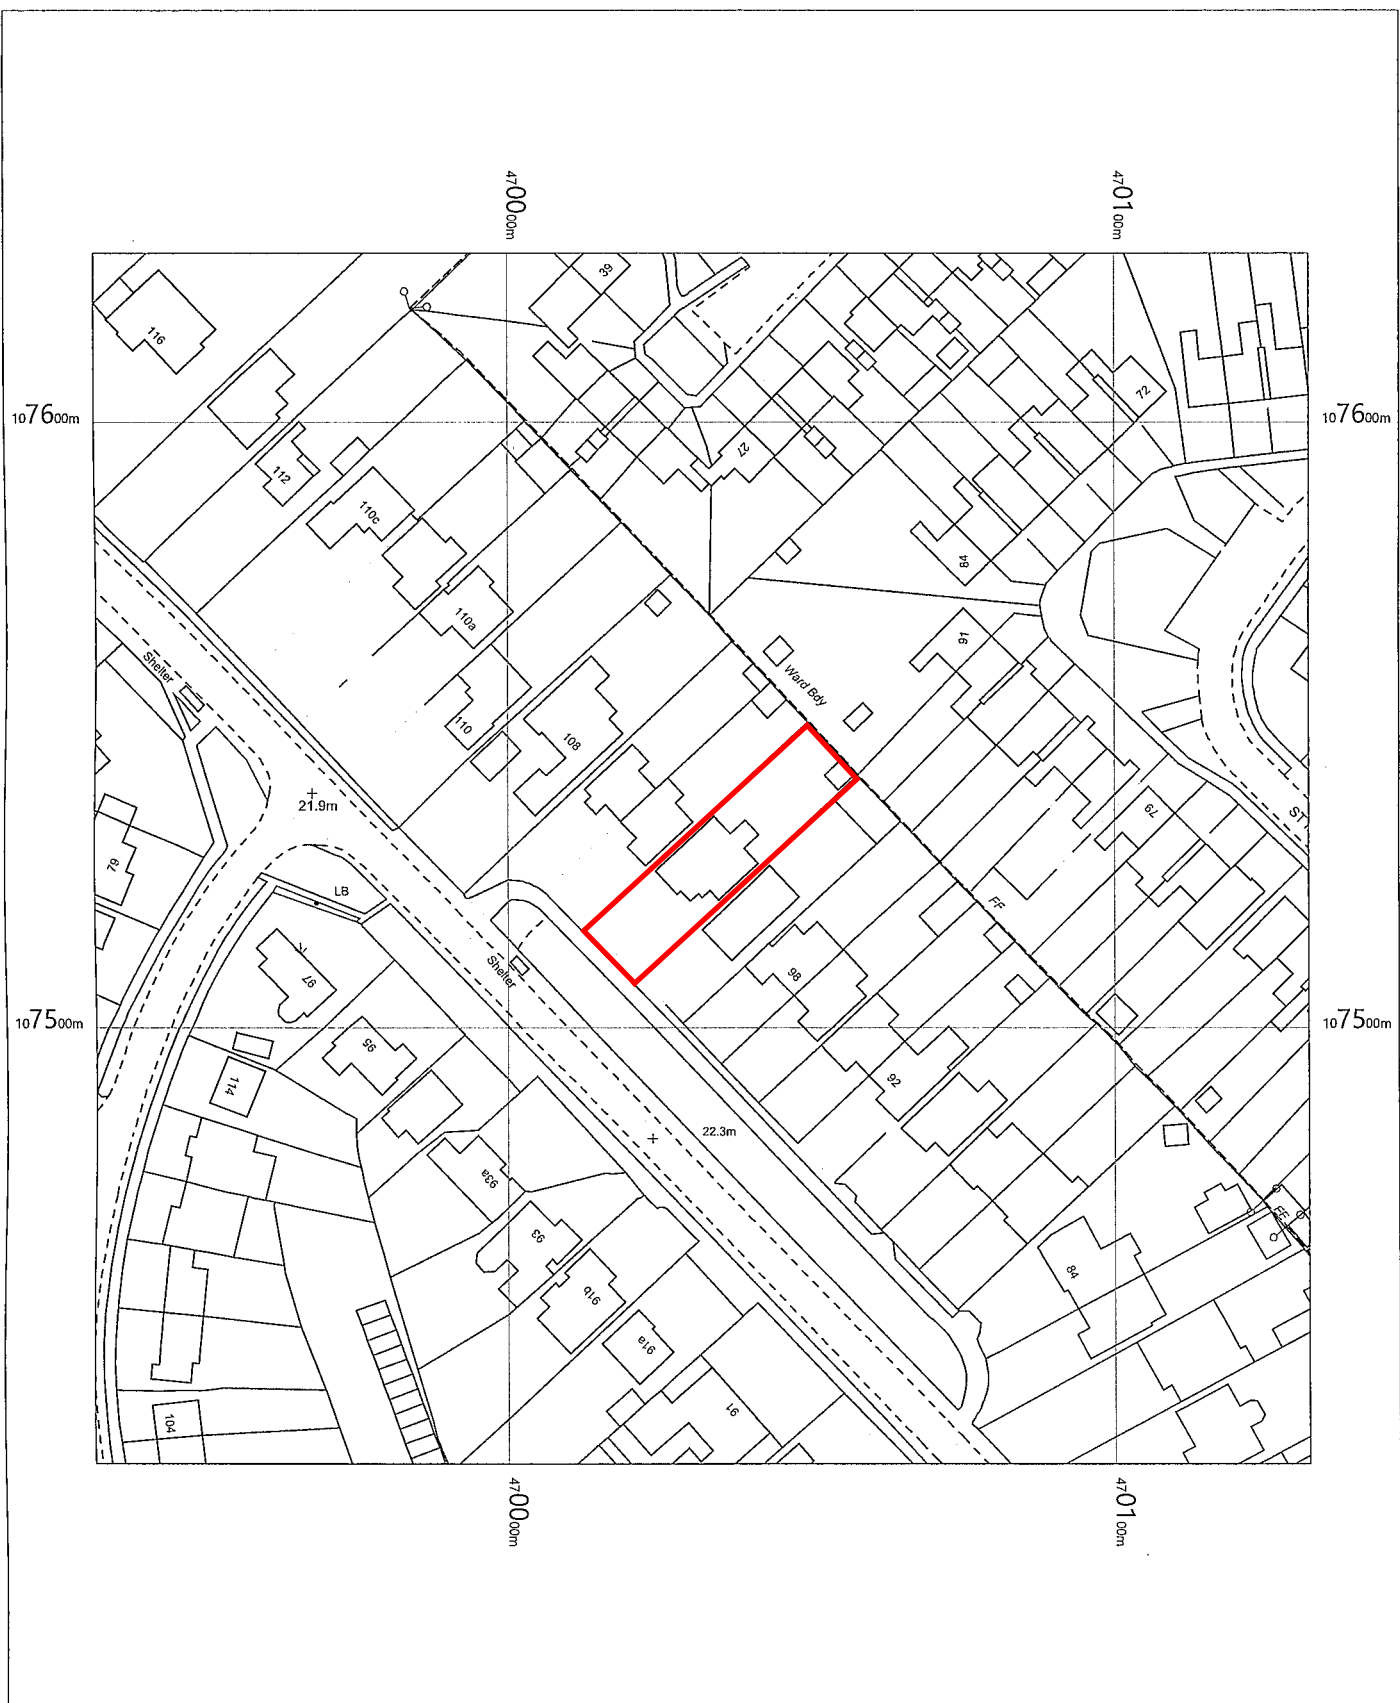

102 Hulbert Road,
Havant,
Hampshire
PO9 3TG

OS MasterMap 1250/2500/10000 scale
Tuesday, June 9, 2020, ID: MPMBW-00880513
www.blackwellmapping.co.uk

1:1250 scale print at A4, Centre: 470032 E, 107528 N
©Crown Copyright Ordnance Survey. Licence no. 100041041



BLACKWELL'S
MAPPING SERVICES
PERSONAL & PROFESSIONAL MAPPING
www.blackwellmapping.co.uk

TEL: 0800 151 2612
maps@blackwell.co.uk