



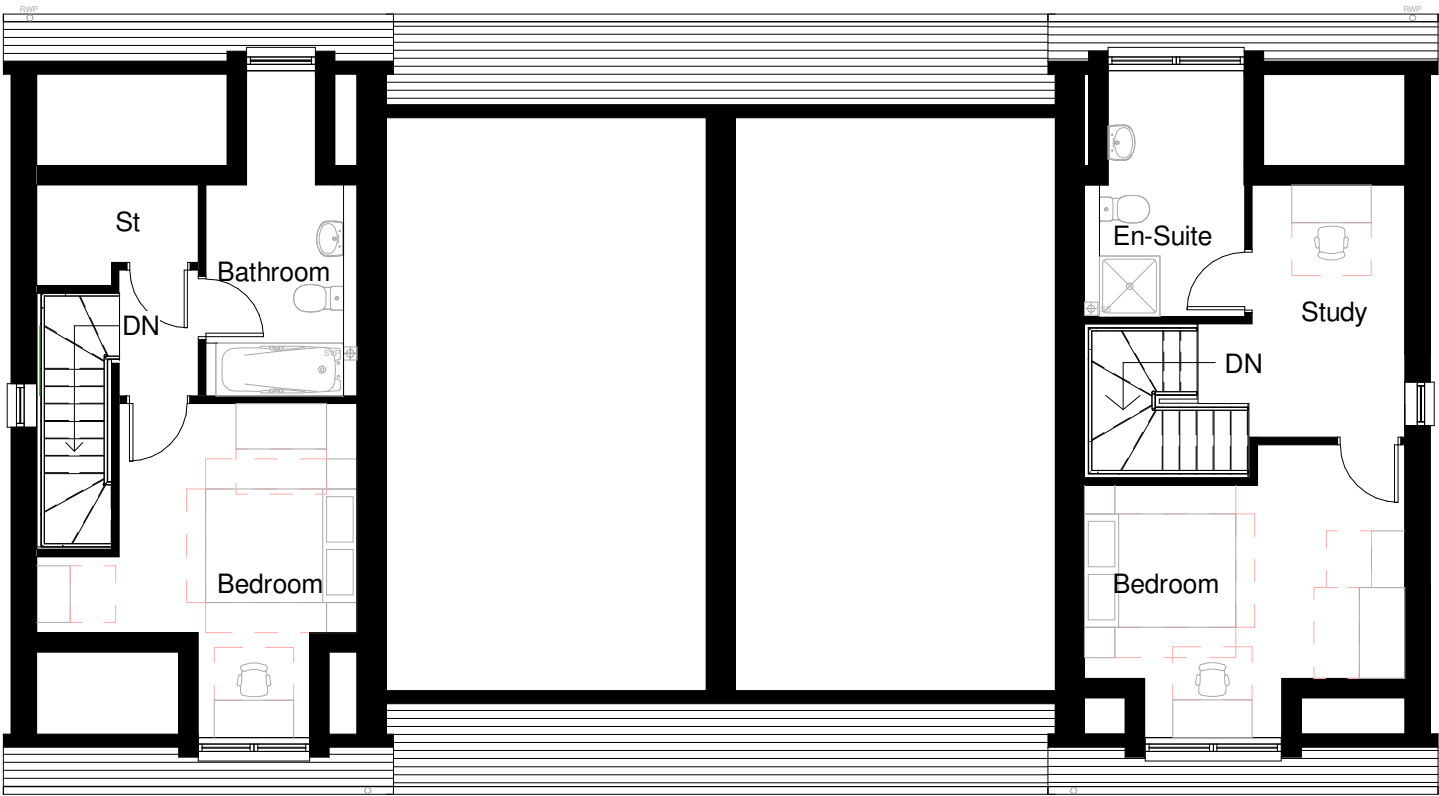

Second Floor



First Floor

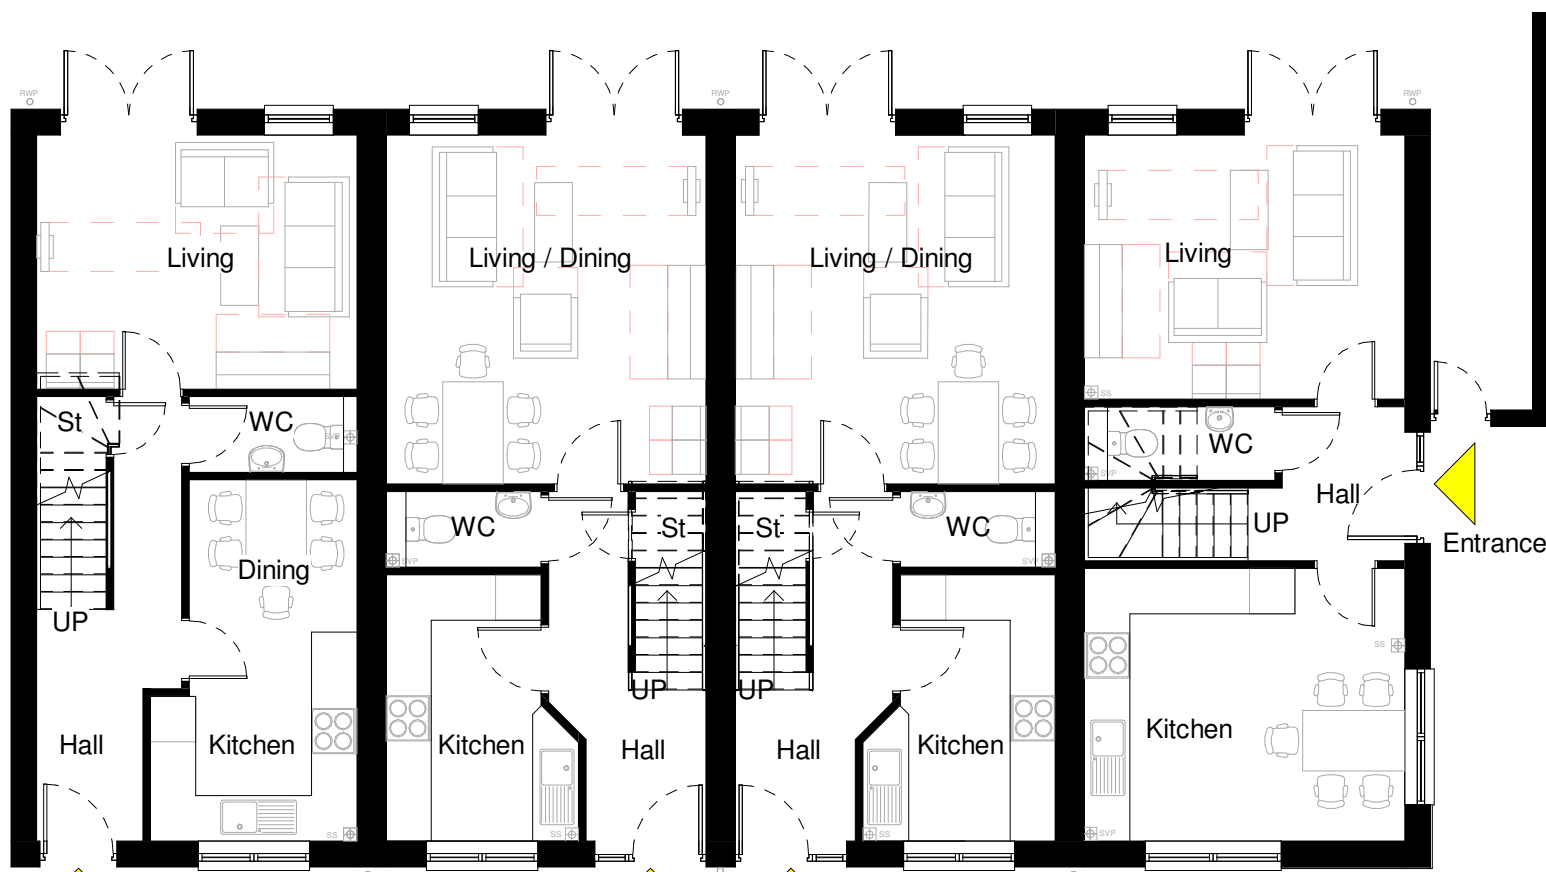


Ground Floor



East



West

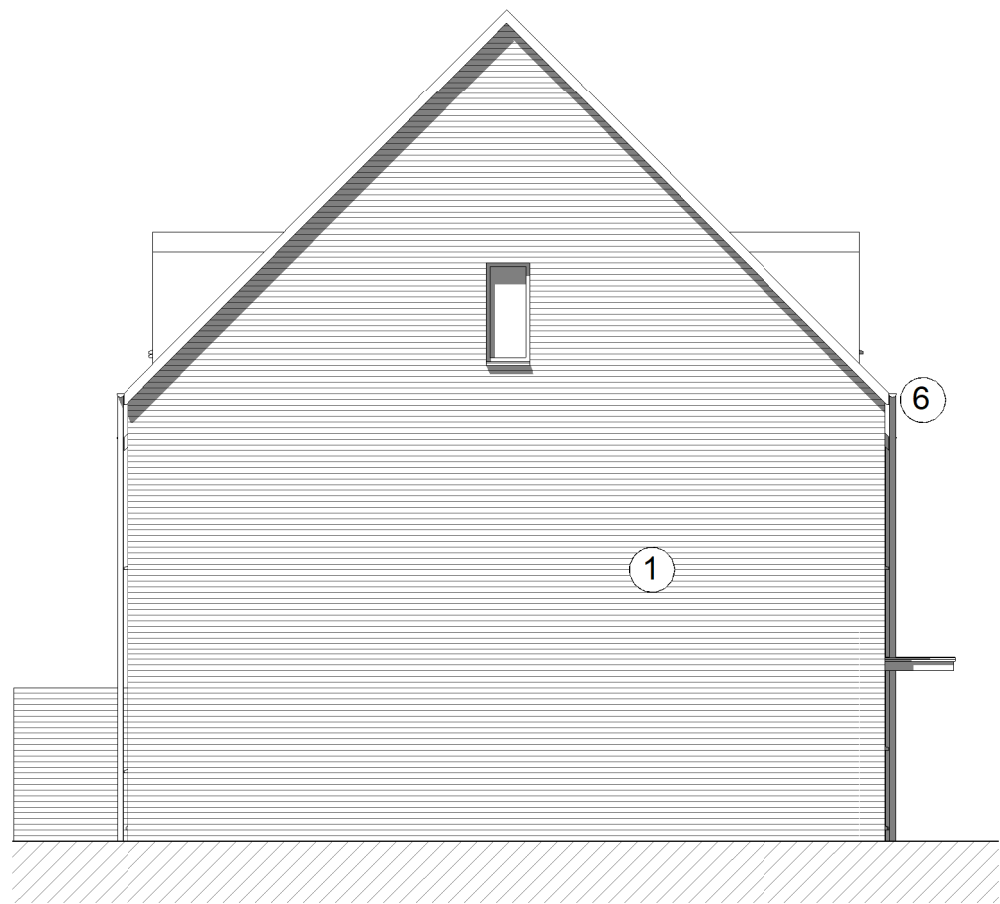

North



South

- Materials Palette
- ① Brick, red
 - ② Roof slate
 - ③ Profiled grey cladding
 - ④ PVCu windows
 - ⑤ Projecting brick detail
 - ⑥ PVCu rainwater goods, black

