
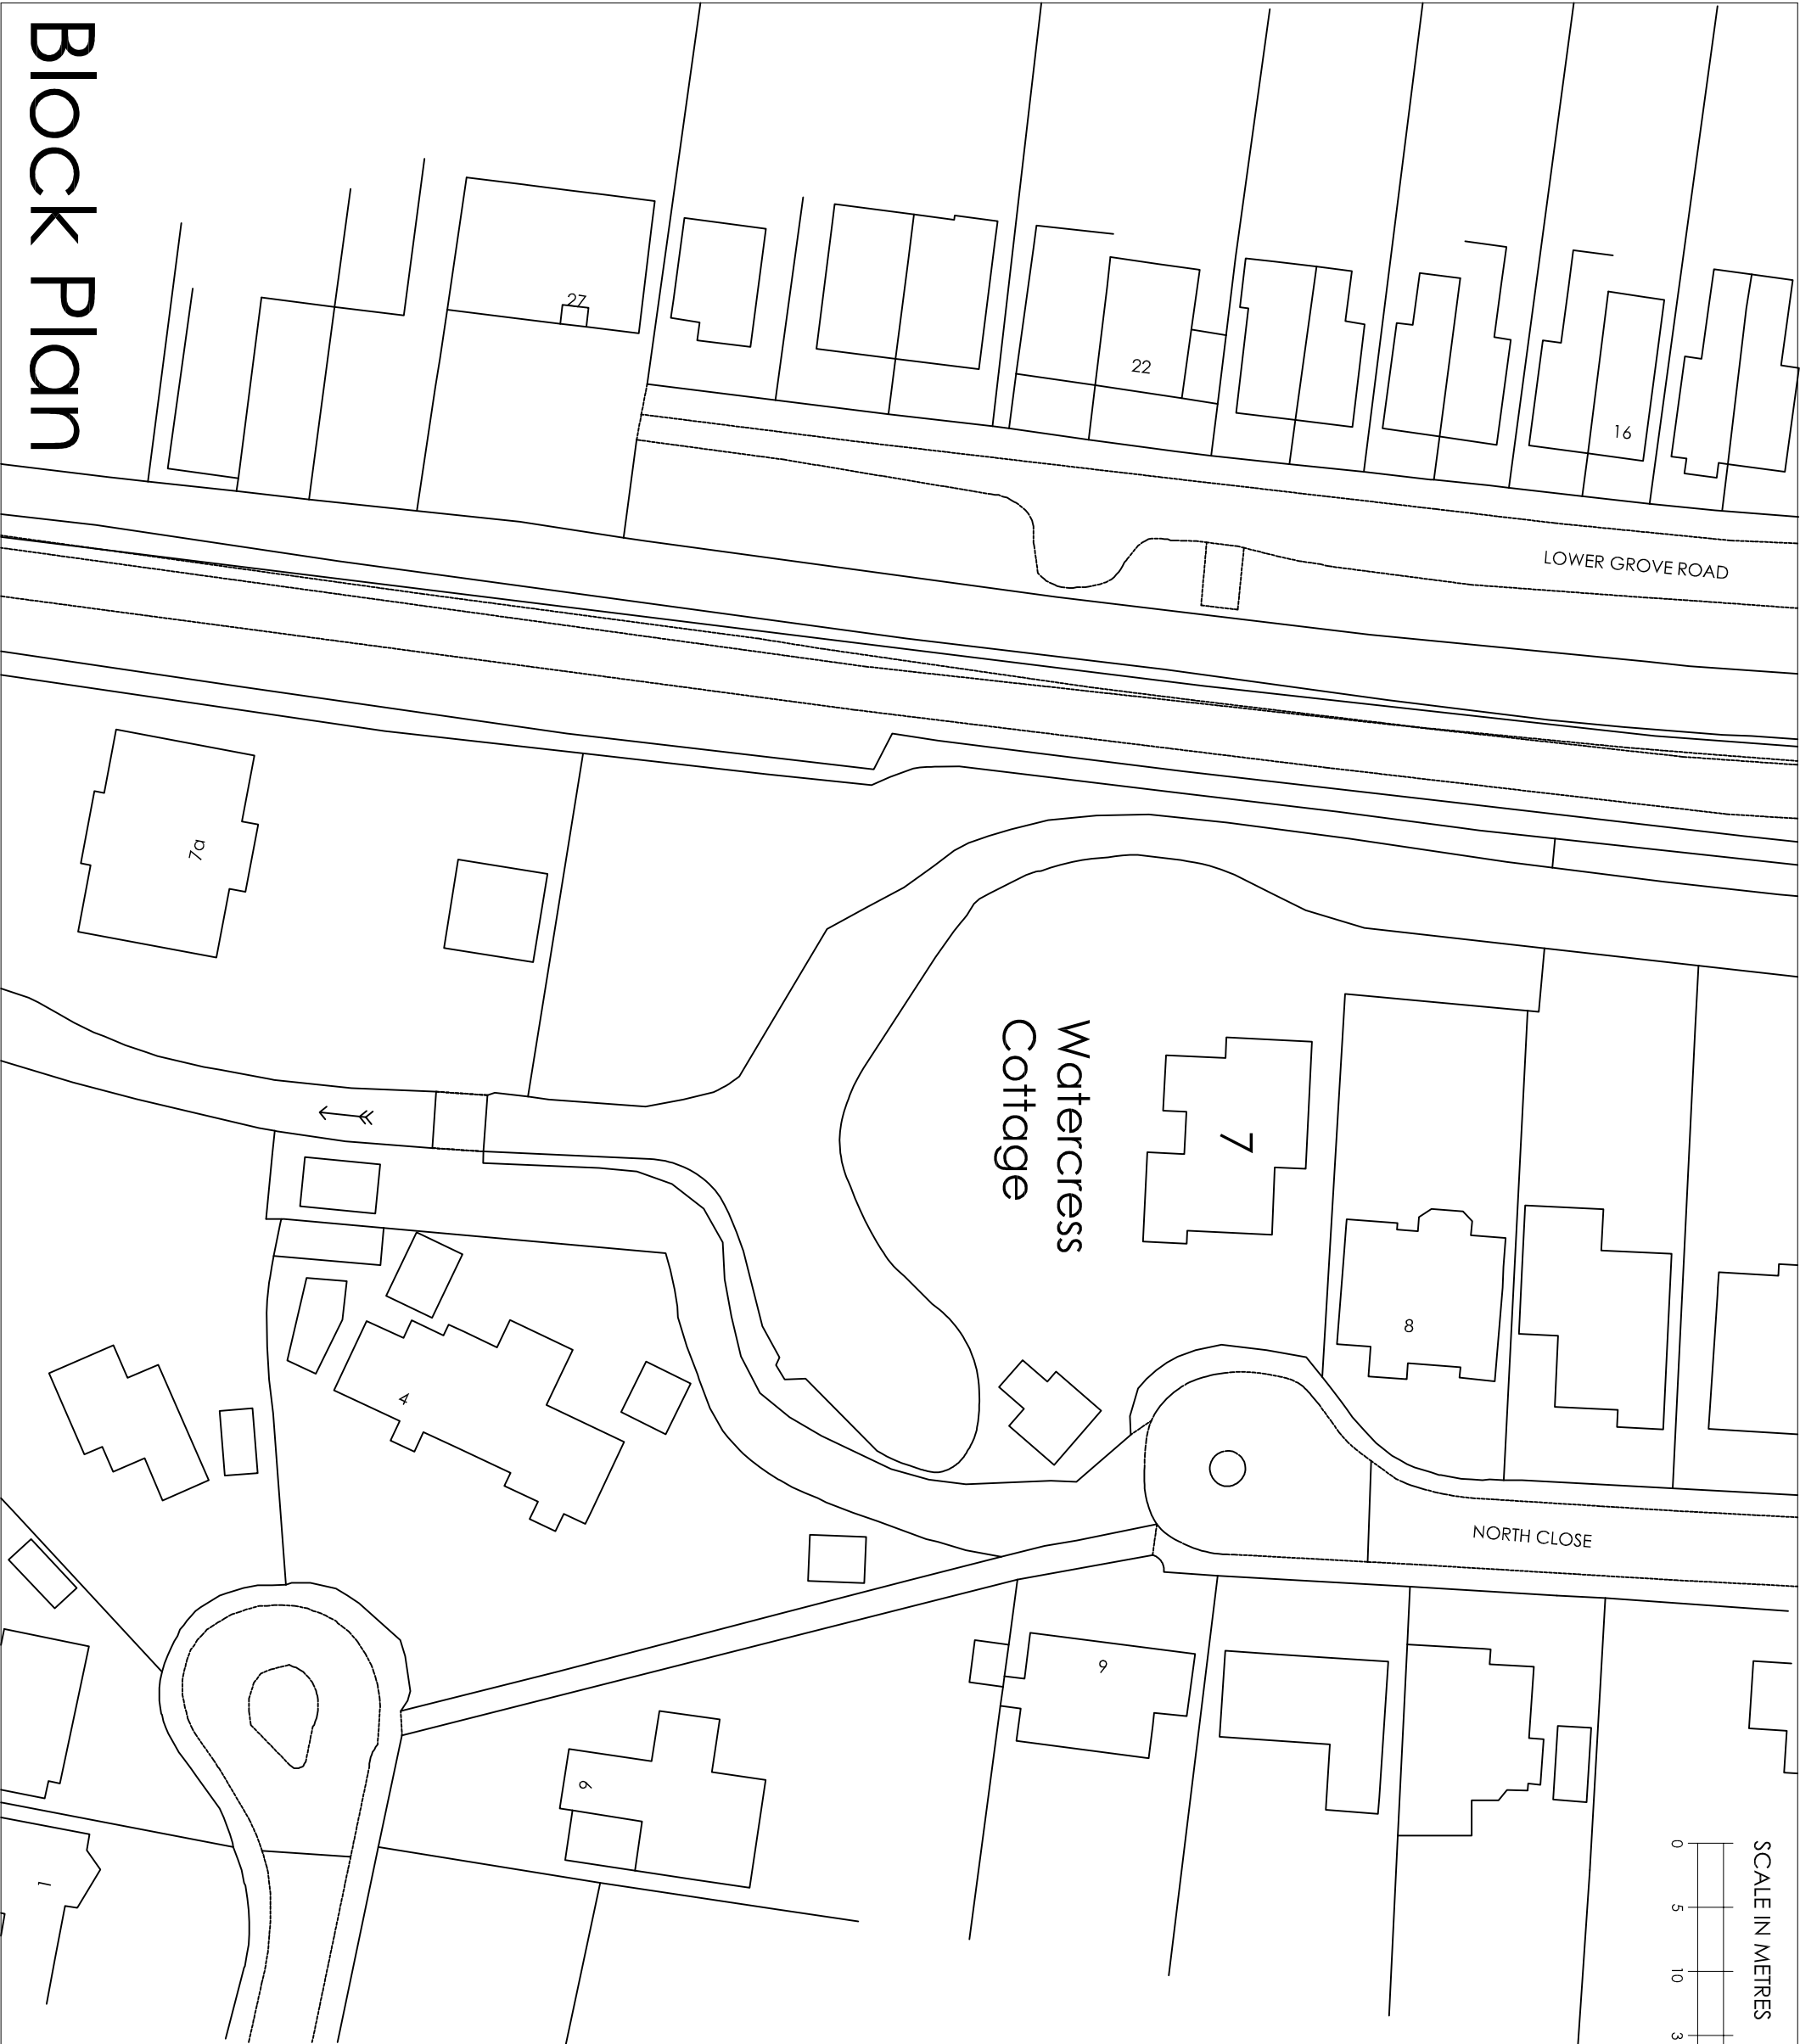


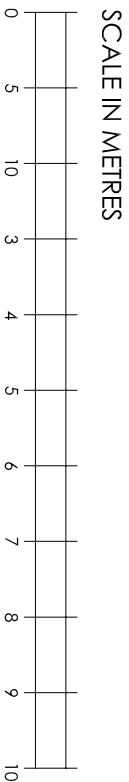

Revisions

DRAWING	NUMBER 201911.02
Block Plan	REVISION
	SCALE 1:500 of A3
	DATE Jan 2020

PROJECT
Extension & Alterations of Watercress Cottage
7 North Close Hovant

CLIENT
Geoffrey Eades

Joanna Jefferson
Architects

222 Oving Road, Chichester
West Sussex PO19 7EU
Telephone 01243 532398
Fax 01243 531550

Block Plan