


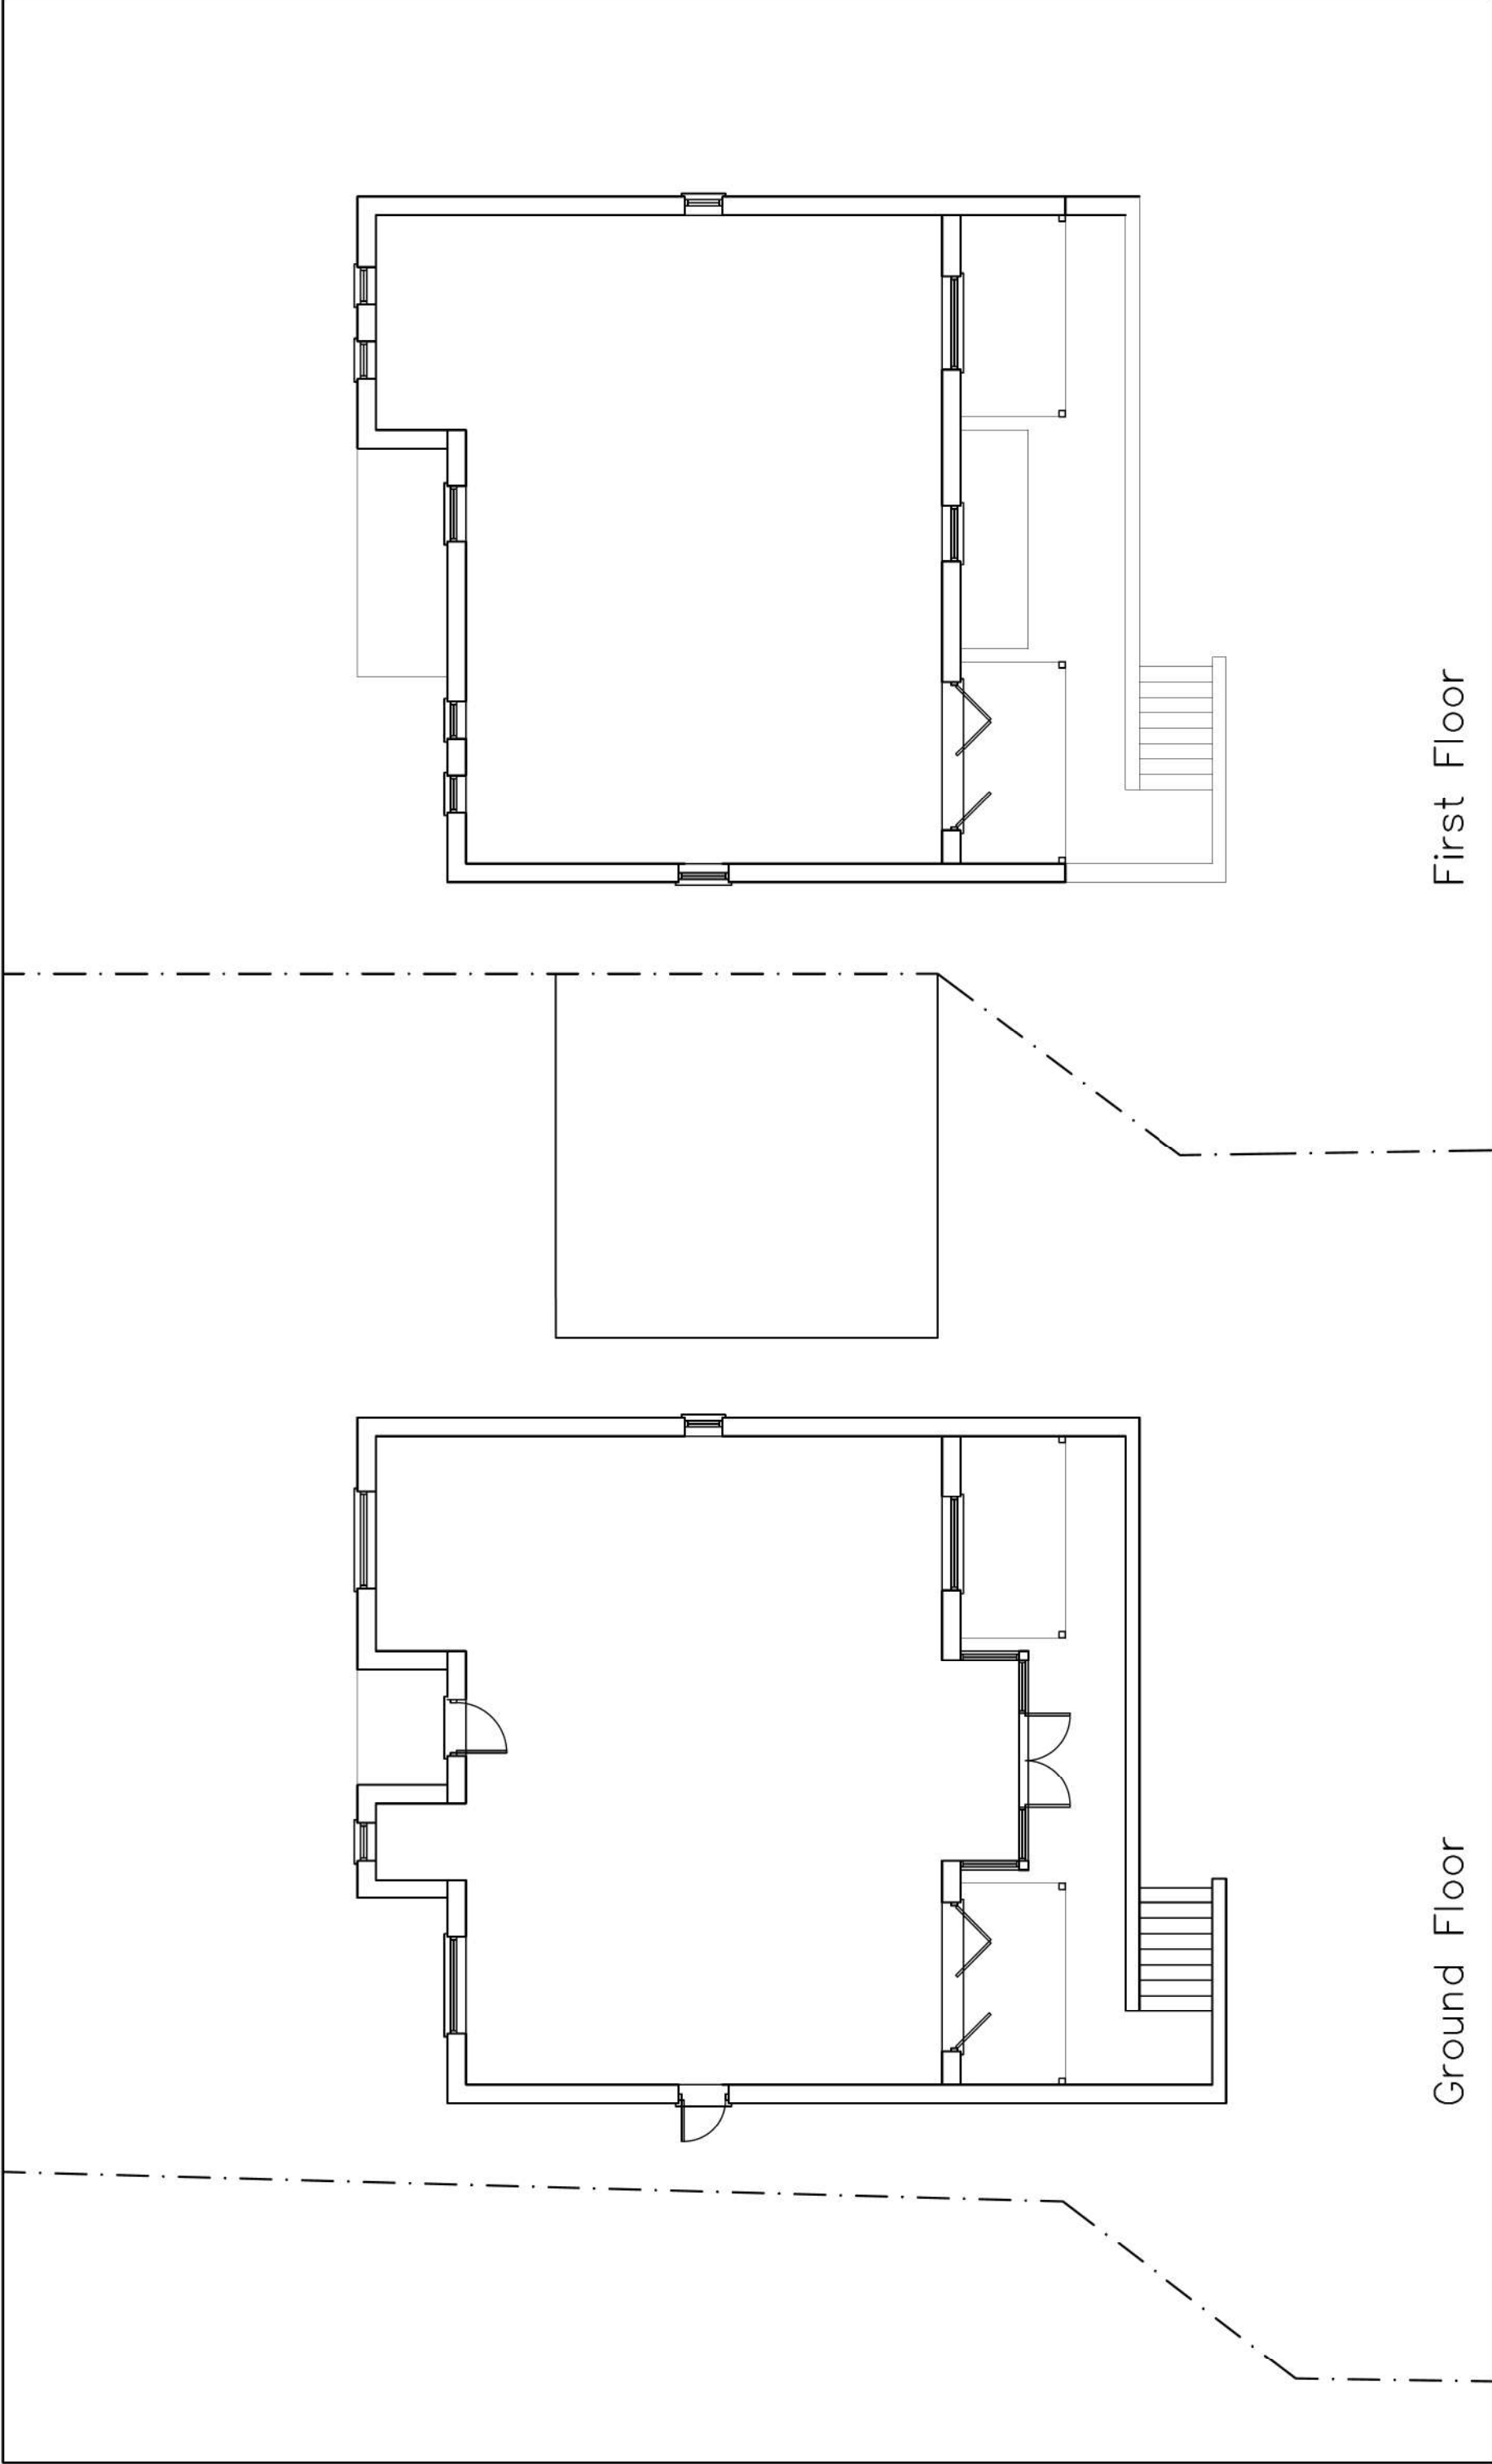

Ground Floor

First Floor



Critchley Architecture And Design Ltd.
Contact: 02392 474 919 | info@caad.online

The Old Brewery, 15E South Street, Havant, PO9 1BU



Existing Plans

Revisions	a) Amendment 11/08/2020	CAL
	b) Amendment 25/08/2020	CAL
	c)	
	d)	

40 Portsea View,
Bedhampton.
PO9 3FE

Scale A1=1:50, A3=1:100
Drawn CAL
Date 05/06/2020

20054-201^B