



Department of Planning and Development
Havant Borough Council
Public Service Plaza
Civic Centre Road
Havant
Hampshire
PO9 2AX

Your ref
APP/20/00276

Our ref
PLAN-033280

Date
03/06/2020

Contact
Tel 0330 303 0119

Dear Sir/Madam,

Proposal: Proposed change of use, conversion and extensions, including first floor addition to block B, of existing garage blocks to create 2No. three-bedroom detached dwellings with associated car parking, bin and bike storage, reconfiguration of existing vehicular access, new gate and new fencing and boundary treatments.

Site: APP/20/00276: - Garage Blocks, Willowdene Close, Havant PO9 3QP.

Thank you for your letter dated 15/05/2020.

The amended plans submitted indicates abandonment of public sewer. Any public sewers abandonment proposals shall be agreed and approved by Southern Water under Section 185 of Water Industry Act 1991 application process. All other comments in our response dated 28/04/2020 remain unchanged and valid for the amended details.


For further advice, please contact Southern Water, Southern House, Yeoman Road, Worthing, West Sussex, BN13 3NX (Tel: 0330 303 0119).

Website: southernwater.co.uk or by email at: developerservices@southernwater.co.uk

Yours faithfully,

Joff Edevane
Growth Planning Lead
Business Channels

SOUTHERN WATER

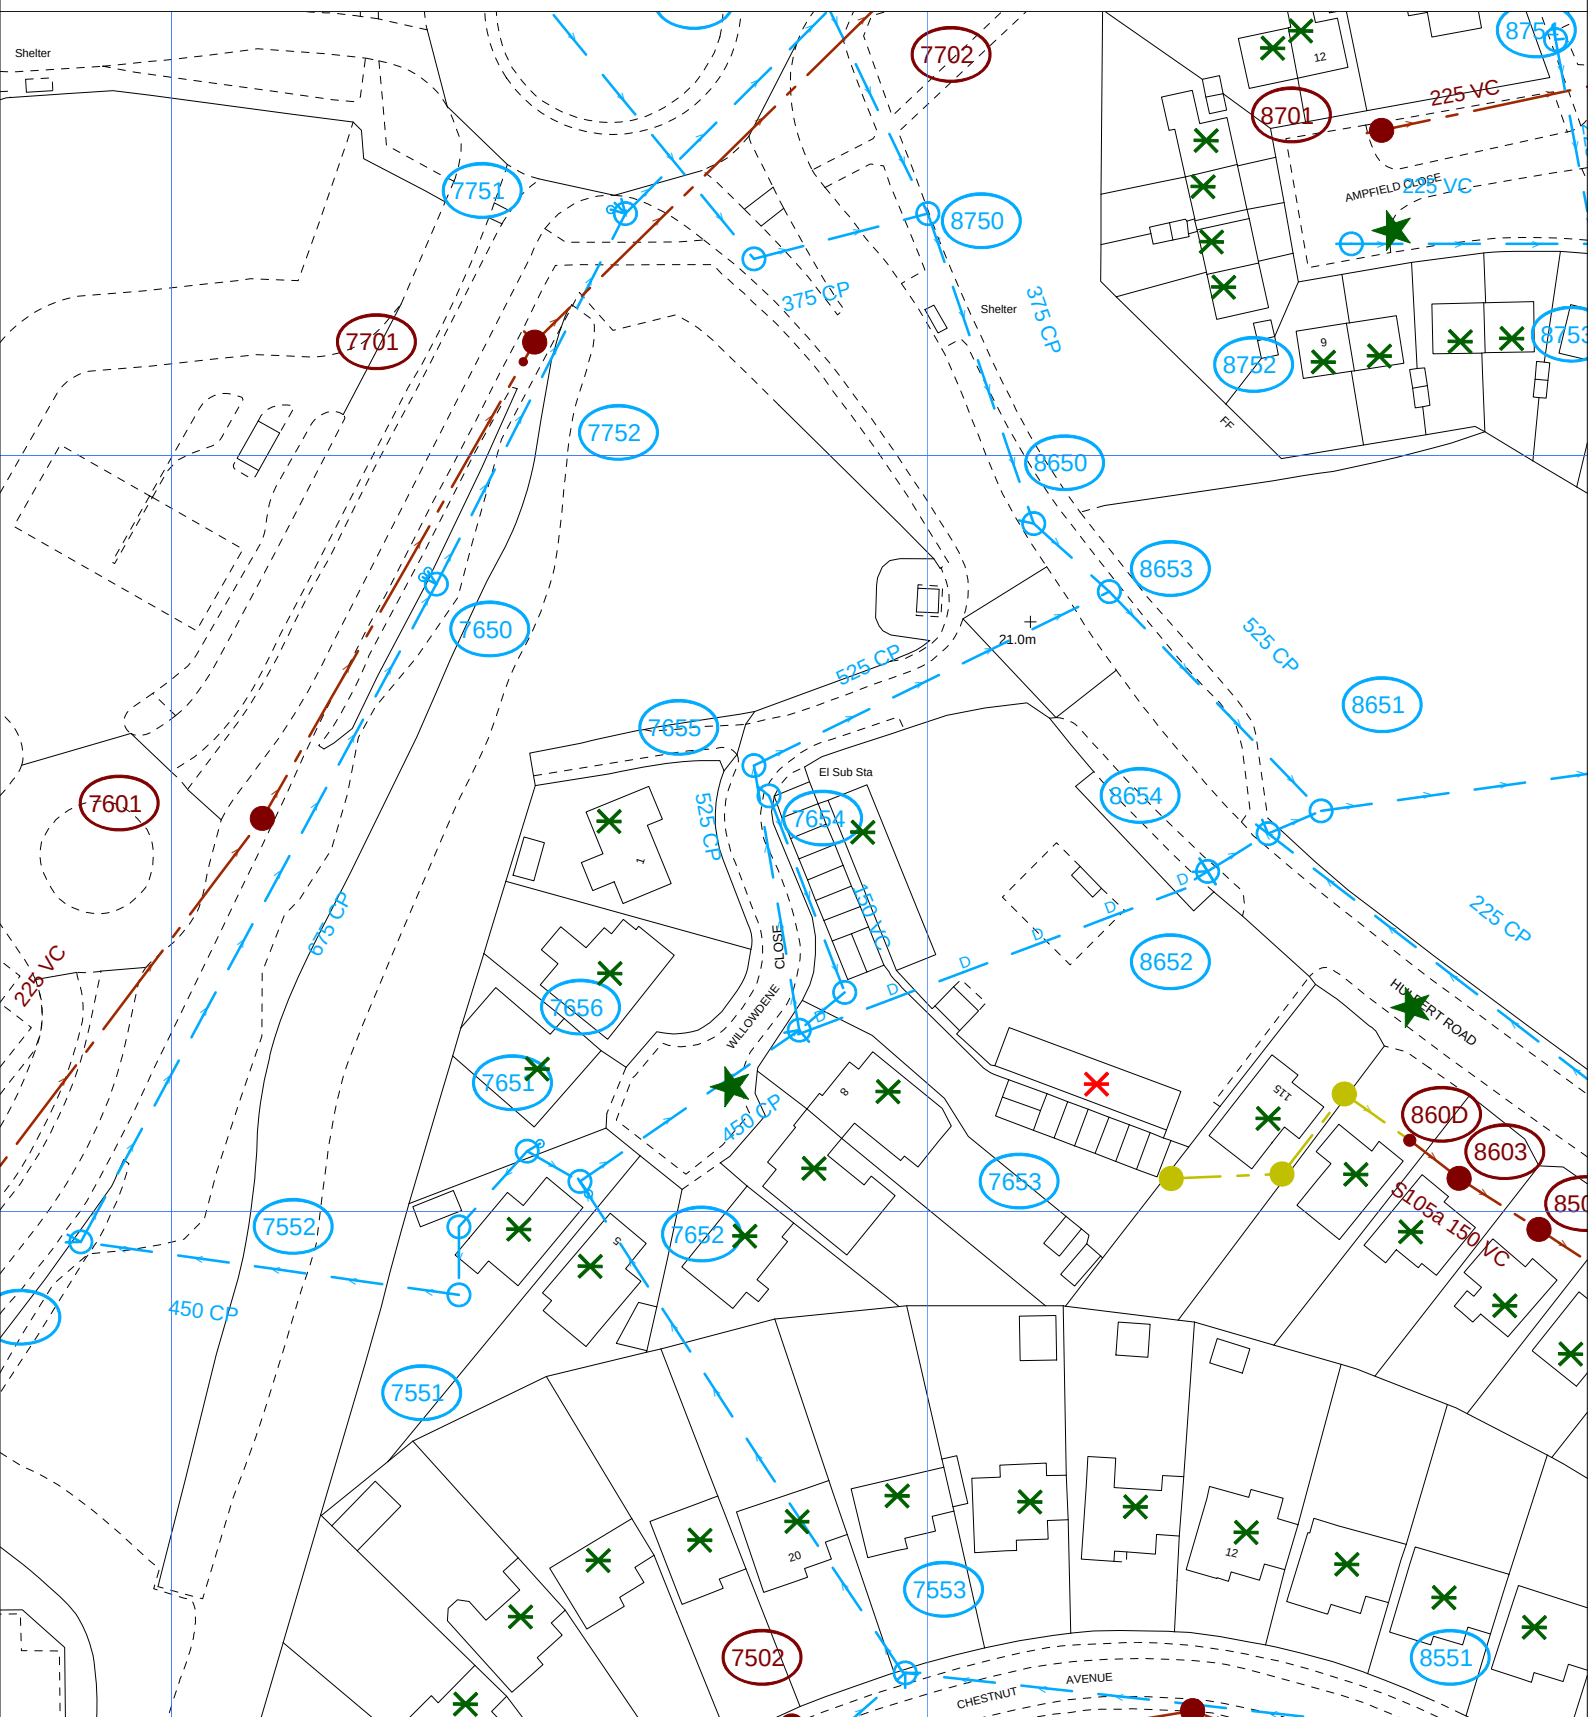

The positions of pipes shown on this plan are believed to be correct, but Southern Water Services Ltd accept no responsibility in the event of inaccuracy. The actual positions should be determined on site.

Based upon Ordnance Survey Digital Data with the permission of the controller of H.M.S.O. Crown Copyright Reserved Licence No. WU 298530

O.S. REF: SU6907NE

Scale: 1:1000

Screen Print

WARNING: BAC pipes are constructed of Bonded Asbestos Cement

WARNING: Unknown (UNK) materials may include Bonded Asbestos Cement



Printed By: sheetyv

Date: 2-6-2020

Southern Water MapGuide Browser

Requested By:

