


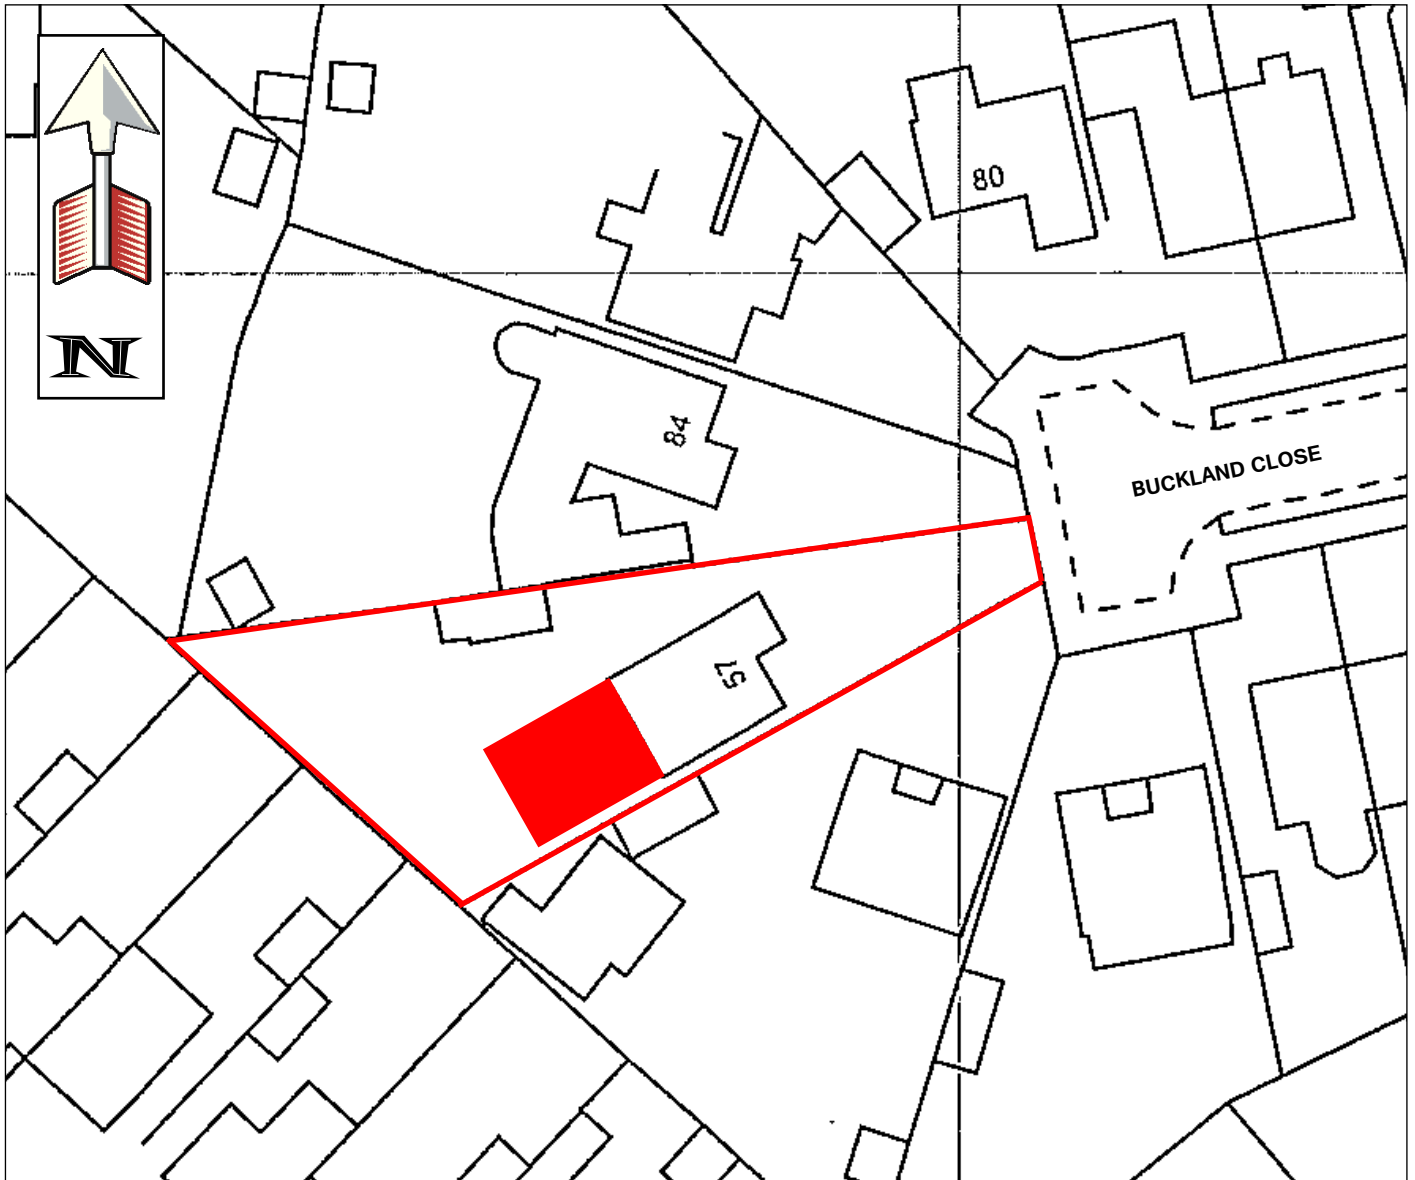

Site Layout Plan

57 Buckland Close, Waterloooville

Scale - 1:500 @ A4 Page Size

Drawing No. 5360/500

