



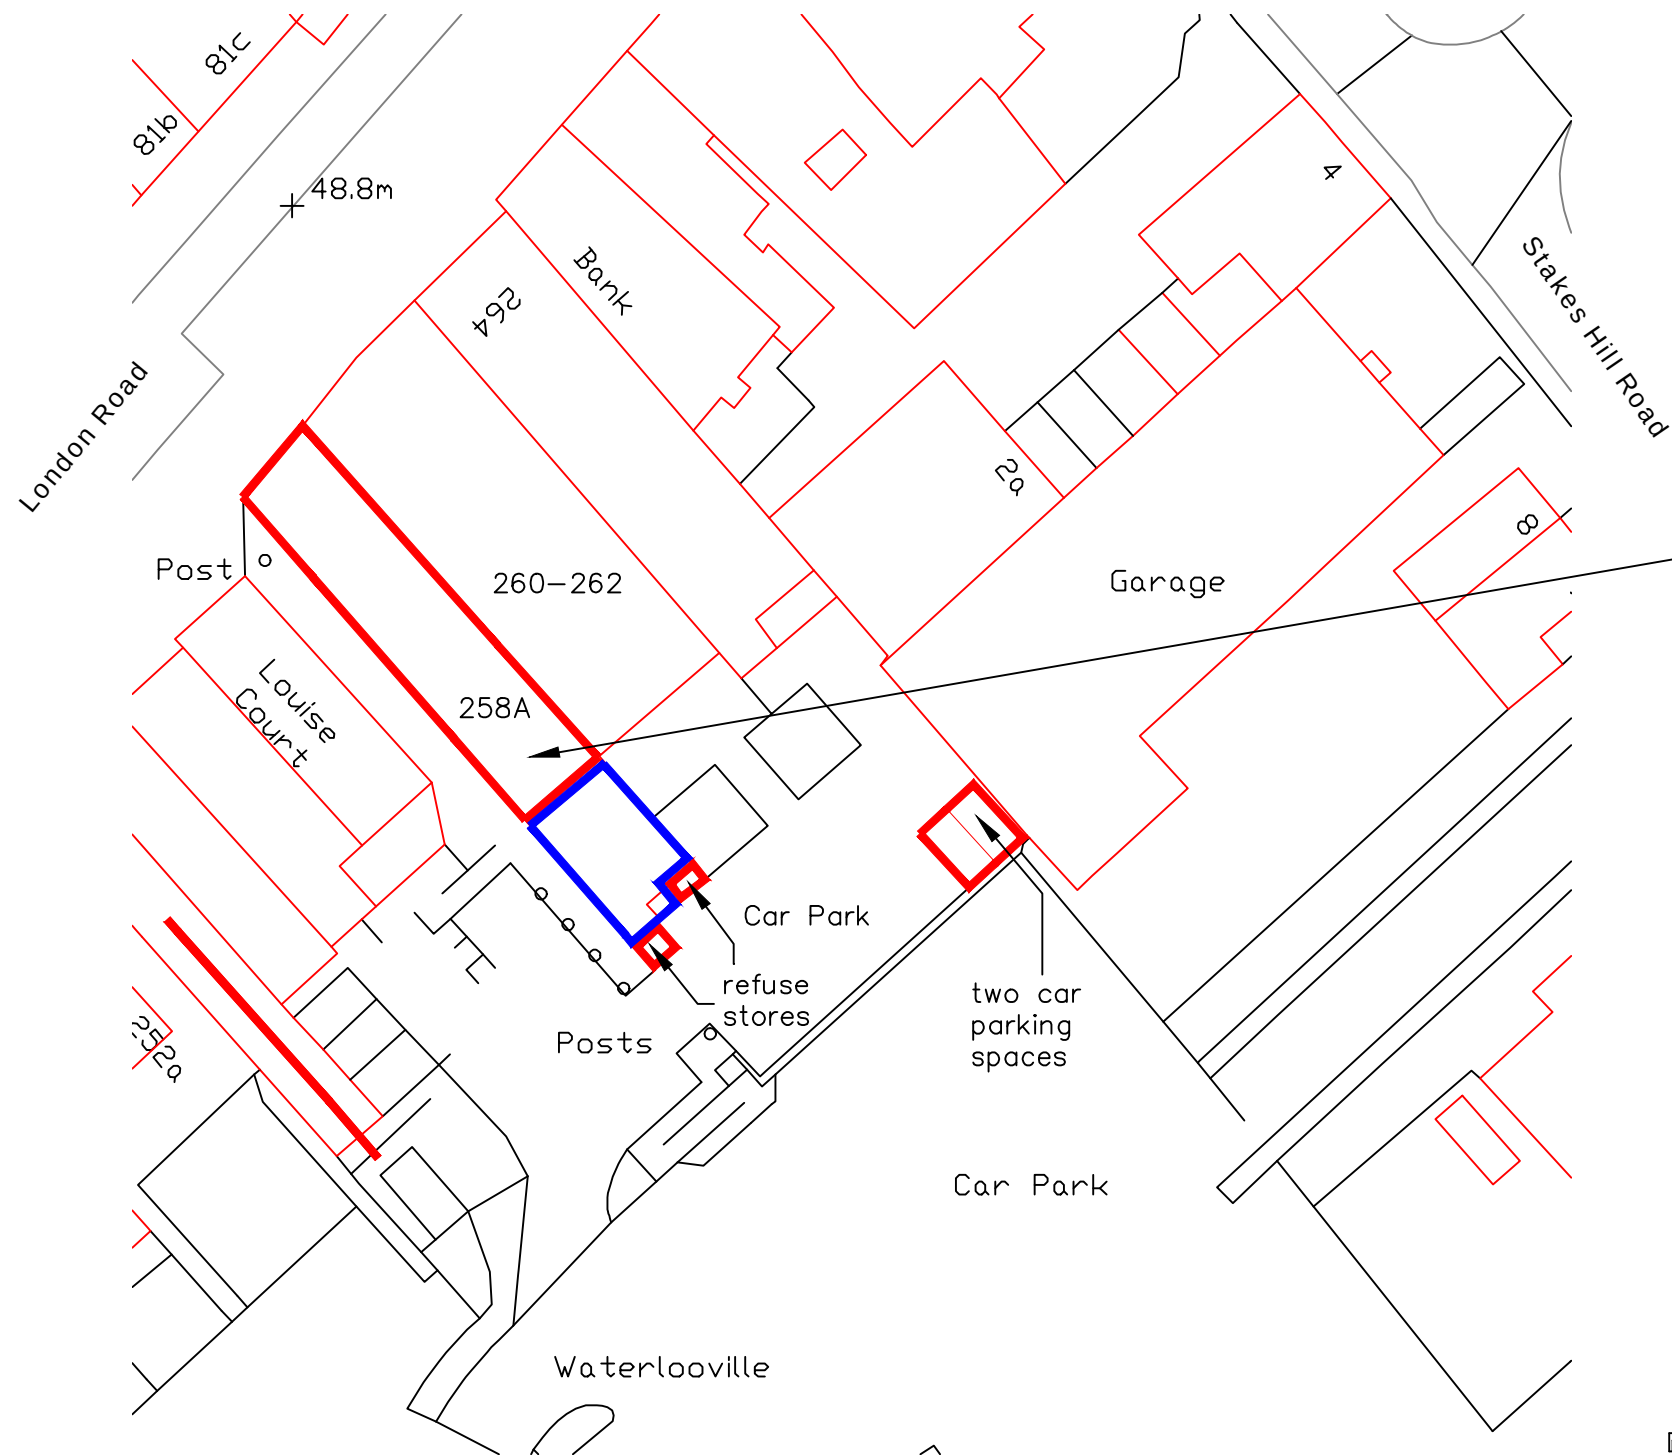


BLOCK PLAN
SCALE 1:500



Minor external alterations & internal
accommodation rearrangement forming
two number two bedroom first floor flats
at:
258A London Road
Waterlooville
PO7 7HG

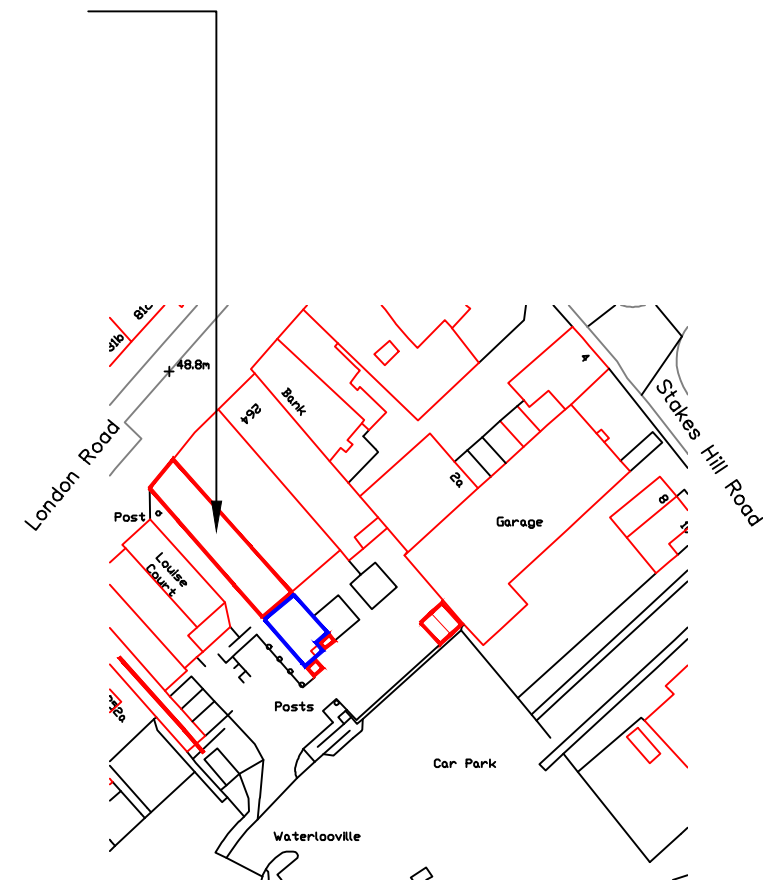

SITE LOCATION
SCALE 1:1250

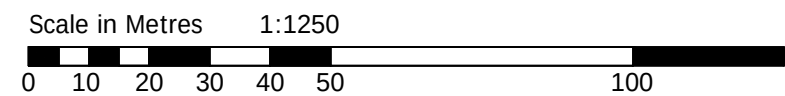

Notes: The design and construction of this project shall be in accordance with the current Building Regulations & NHBC Standards. These notes & drawings have been prepared solely for the purpose of Planning & Building Regulation approval. Do not scale from this drawing unless for Planning purposes. All dimensions to be checked on-site and any alterations to be approved by the Architect and/or client prior to any work commencing. Ordinance Survey Licence No: 100047591 This drawing to be copyright and to be read in conjunction with all other drawings	Revisions: Rev A : Description amendment – 25/09/19 Rev B : Amendment to description, red line adjusted, second car space added – 23/10/19	Key:	Drawing Details: PLANNING DRAWING Block & Location Plans <table><tr><td>Project No:</td><td>918</td><td>Drawing No:</td><td>4</td><td>Rev No:</td><td>B</td></tr><tr><td>Scale:</td><td>1:500 1:1250 @ A3</td><td>Drawn:</td><td>BWH</td><td>Date:</td><td>26/08/19</td></tr></table>	Project No:	918	Drawing No:	4	Rev No:	B	Scale:	1:500 1:1250 @ A3	Drawn:	BWH	Date:	26/08/19	Client Name: Mr C Fan	Project Address: 258A London Road Waterlooville PO7 7HG	 BH ARCHITECTURE Ltd Heath Cottage Newlands Lane Purbrook Waterlooville Hants PO7 5SQ Tel: 023 9223 2322 Mob: 07747 771808 E-mail:bernard@bernardharding.com
Project No:	918	Drawing No:	4	Rev No:	B													
Scale:	1:500 1:1250 @ A3	Drawn:	BWH	Date:	26/08/19													