


NOTE
DO NOT SCALE FROM THIS DRAWING EXCEPT FOR PLANNING PURPOSES.
ALL DIMENSIONS TO BE CHECKED ON SITE PRIOR TO COMMENCEMENT OF WORK. ALL DIMENSIONS RELATING TO SUB-CONTRACTORS OR SUPPLIERS WORK MUST BE CHECKED AND AGREED BETWEEN THE GENERAL CONTRACTOR, THE SUB-CONTRACTOR(S) AND / OR SUPPLIERS(S). ALL DIMENSIONS ARE IN MILLIMETERS. ALL WORKS OR MATERIALS INDICATED ON THE DRAWING ARE TO BE TO THE LATEST BRITISH STANDARDS AND ARE TO BE CARRIED OUT IN ACCORDANCE WITH THE RELEVANT CODES OF PRACTICE OR RECOGNISED TRADE ASSOCIATION RECOMMENDATIONS AND PUBLICATIONS.
THIS DRAWING TO BE READ IN CONJUNCTION WITH ALL RELEVANT DRAWINGS AND SPECIFICATIONS OF OTHER CONSULTANTS.
ANY DISCREPANCIES TO BE BROUGHT TO THE ATTENTION OF BAQUS GROUP PLC. IF IN DOUBT ASK.


© THIS DRAWING IS THE COPYRIGHT OF BAQUS GROUP PLC.

APPR DATE STATUS

HATCHED AREA INDICATES LOCATION
OF EXISTING BUILDING SUBJECT TO
WINDOW / DOOR REPLACEMENT
WORK

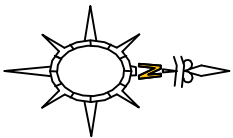

RED-LINE INDICATES EXISTING SITE
BOUNDARY

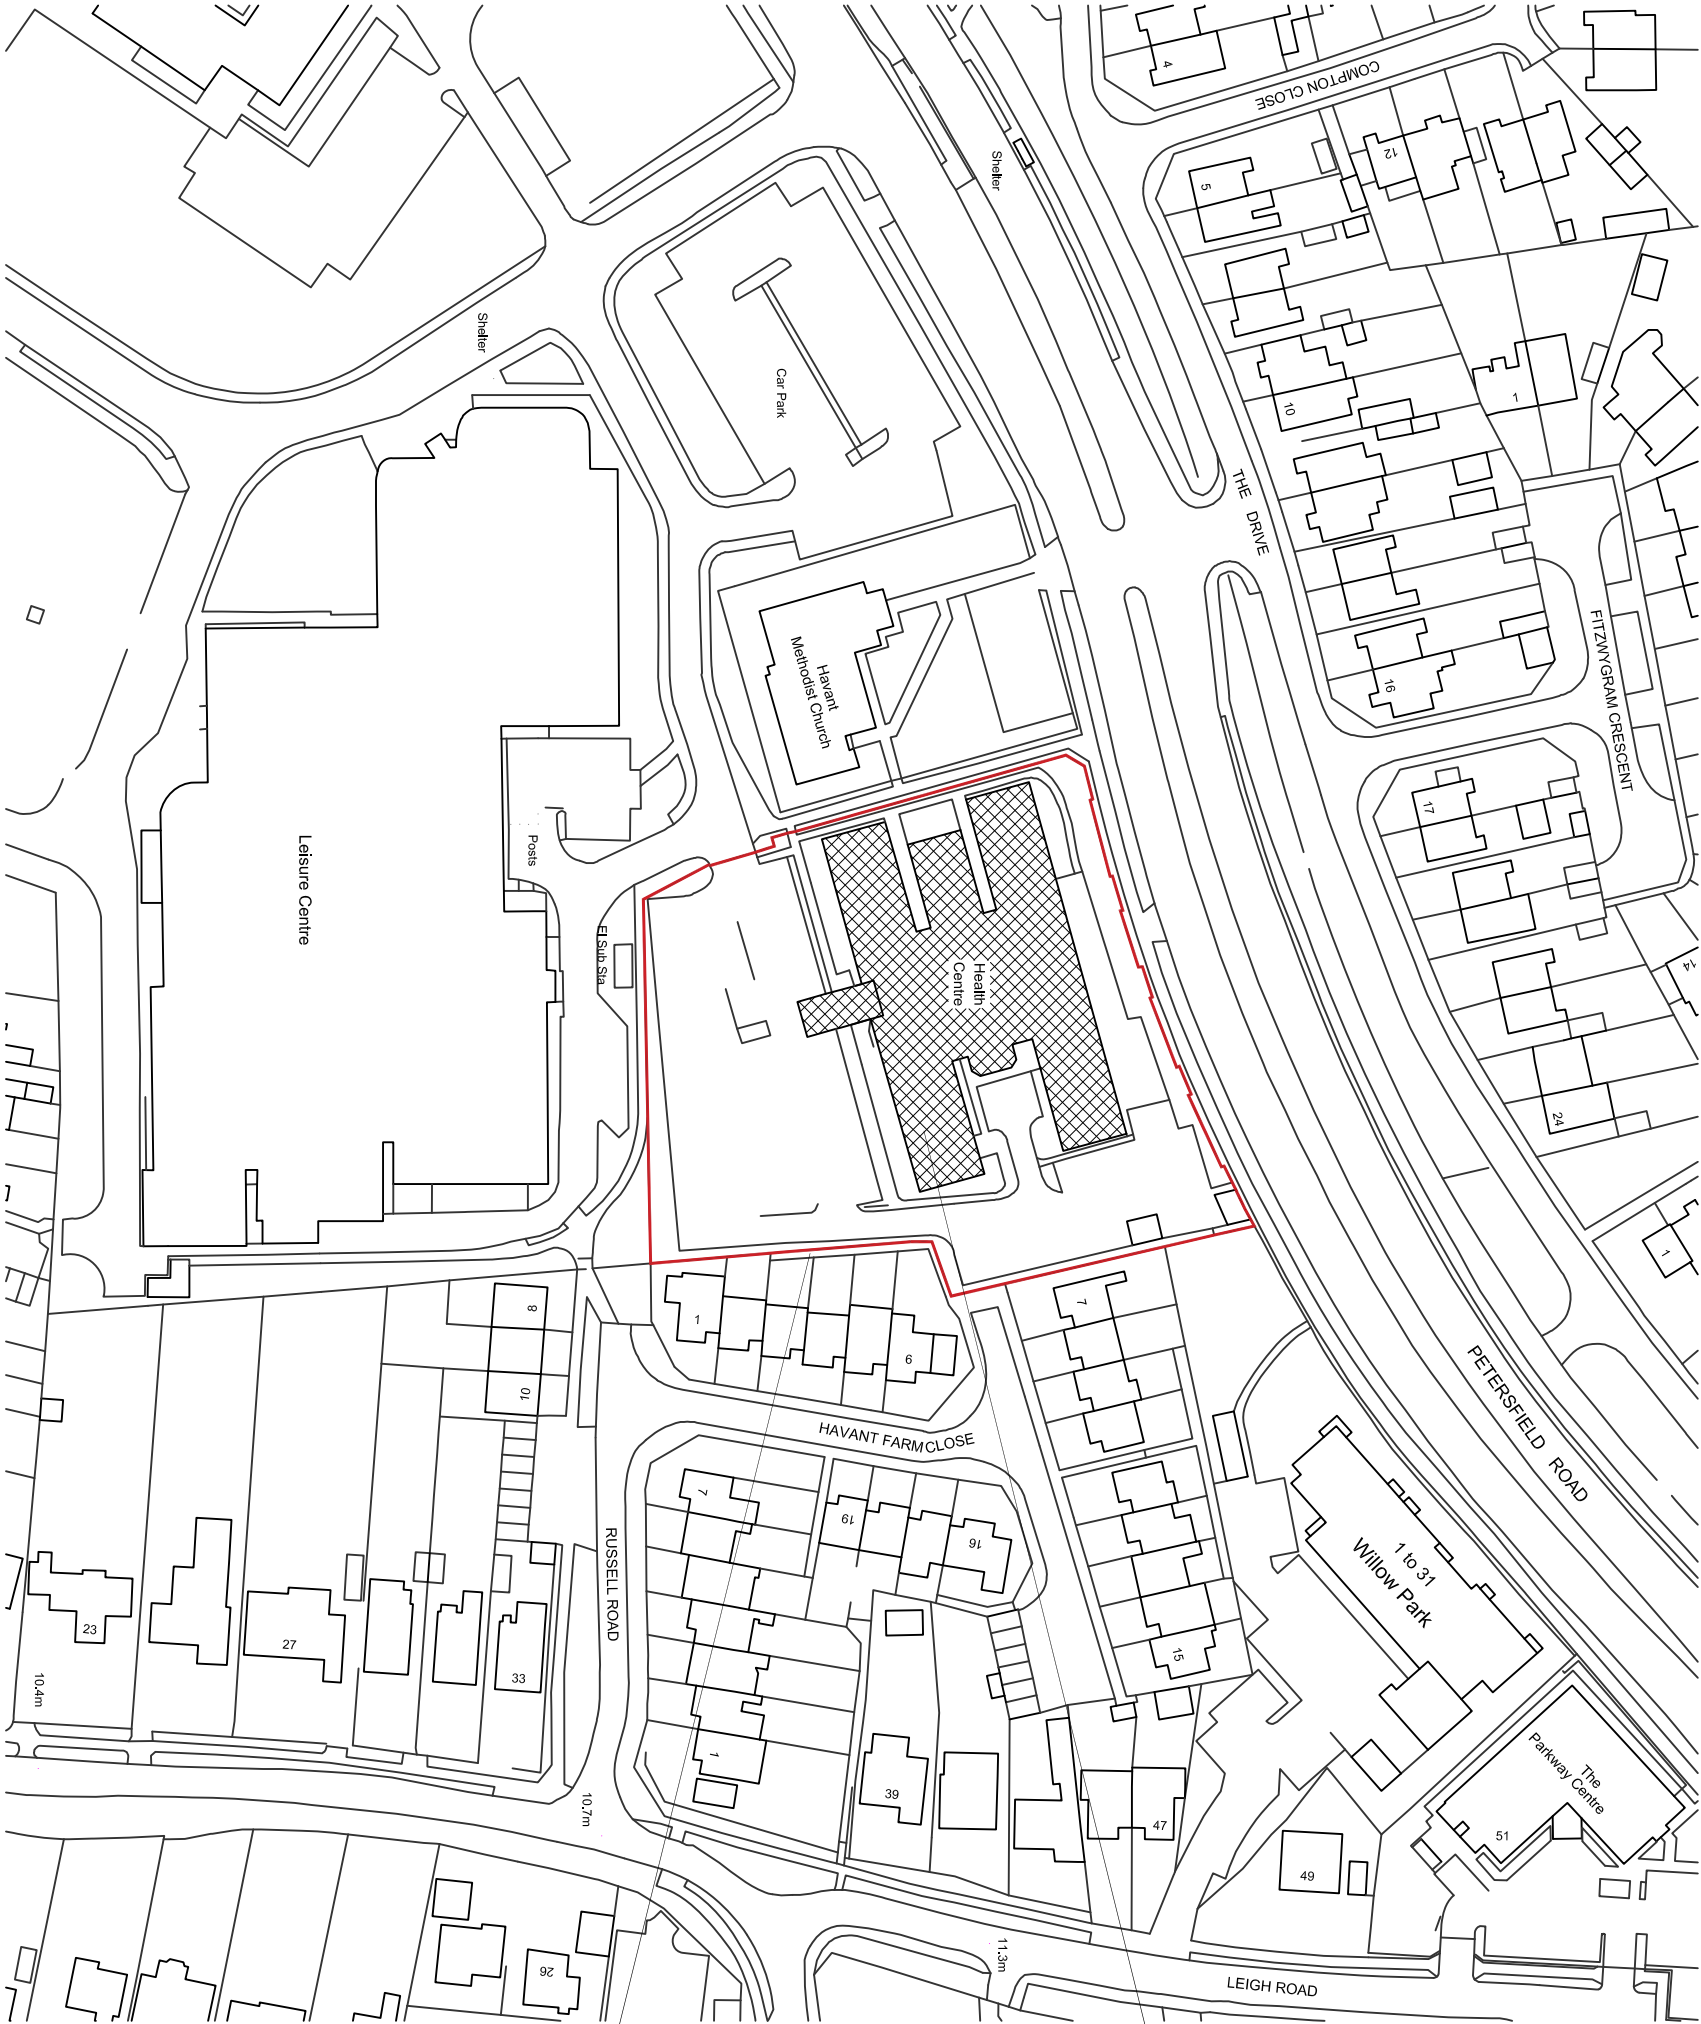

Ordnance Survey, (c) Crown Copyright 2019. All rights reserved. Licence number 100022432

REV	DATE	AMENDMENT	BY

PROJECT HAVANT HEALTH CENTRE Replacement Windows and External Doors	
DRAWING Location Plan	
Date Dec 2019	Drawn By PB
Scale 1 : 1250	Iss. App. By AF
Drawing No 007	File Location 006636 /H/001 B

BAQUS
Construction & Property Consultancy

MIDLAND HOUSE, 1 MARKET AVENUE,
CHICHESTER, WEST SUSSEX PO19 1JU
TEL: 01243 792220 FAX: 01243 792016
e-mail: enquiries@baqus.co.uk
www.baqus.co.uk