



This drawing may be scaled with reference to the scale bar for planning application purposes only. Do not scale for any other purpose, use only annotated dimensions. All dimensions are to be checked by parties using the drawing, and any errors or omissions are to be reported to James Potter Associates Ltd.

Rev.	Date	Note	Author	Checked
A	04/05/20	Updated datum to OS.	JP	RR

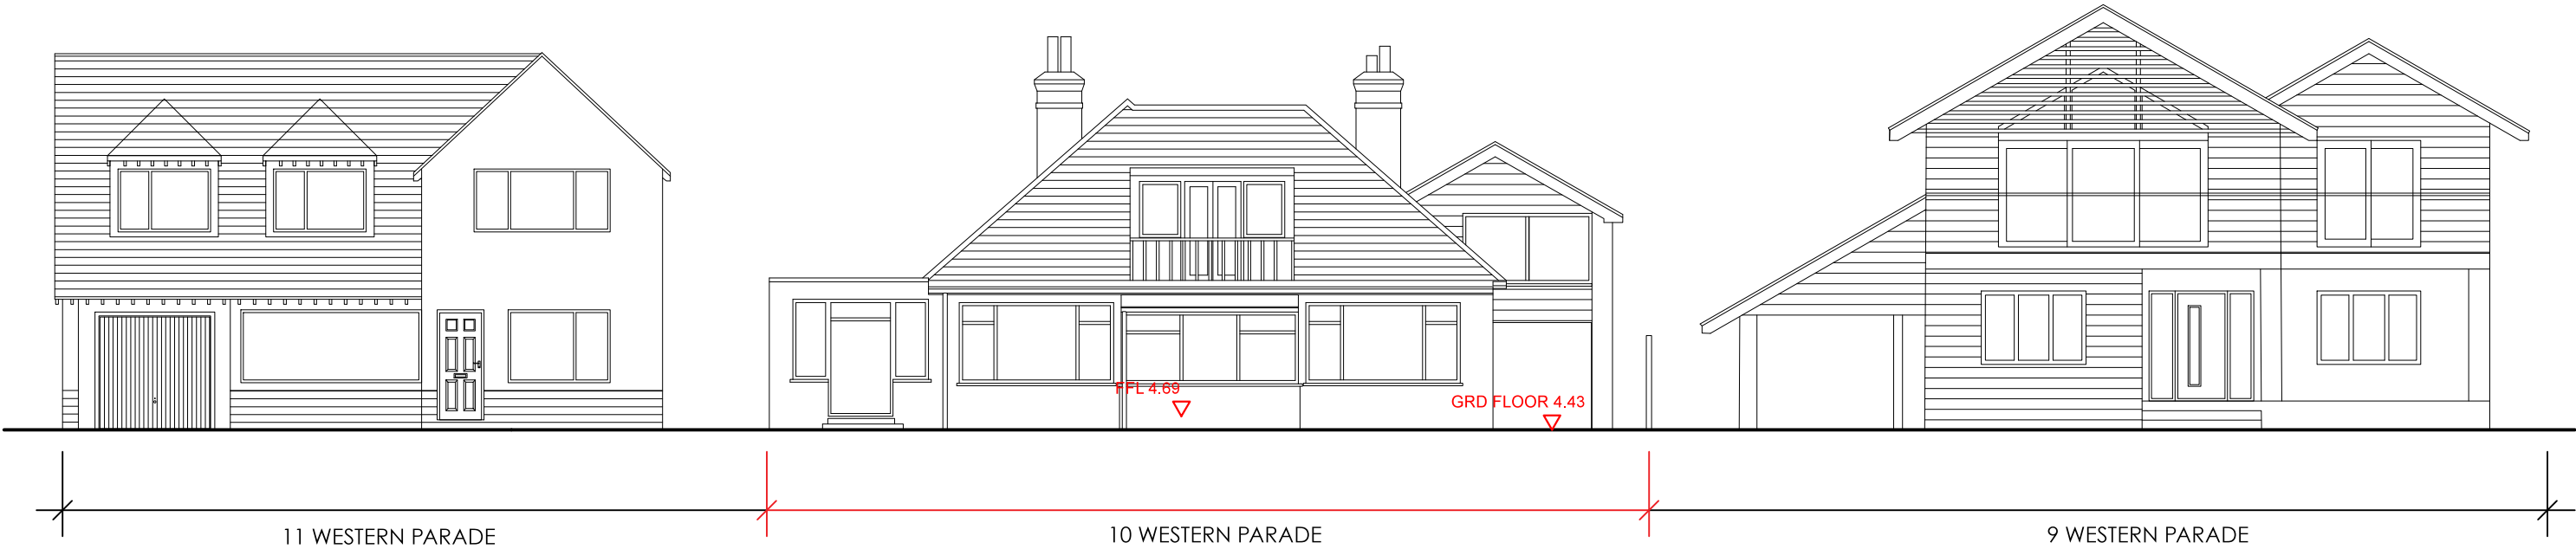

EXISTING INDICATIVE STREET SCENE

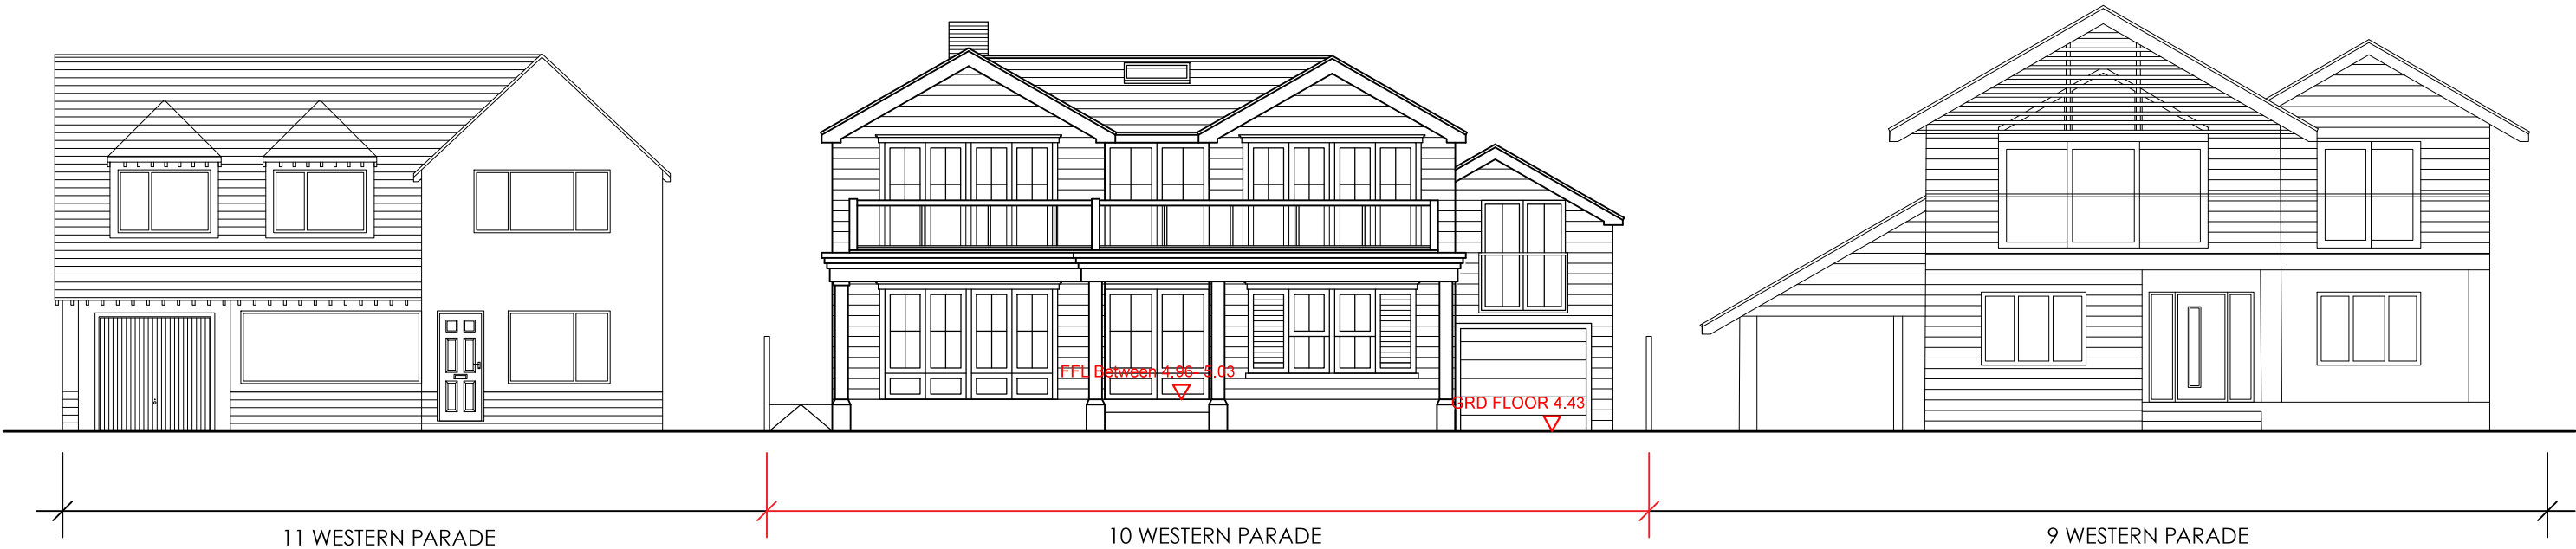

PROPOSED INDICATIVE STREET SCENE

Project	REPLACEMENT DWELLING AT 10 WESTERN PARADE EMSWORTH PO10 7HS					Drawing	FINISHED FLOOR LEVELS STREET SCENES			
						Job-Dwg Number	18065-PL-315		Rev.	A
Client	MR & MRS BROWN					 JAMES POTTER ASSOCIATES www.jpa.design JPA - PORTSMOUTH 117 Highland Road, Southsea, Portsmouth, PO4 9DD t. +44(0)2394 002 897				
Status	PLANNING									
Scale	N/A		Sheet Size A3							
Author	RH	Checked	JP	Date	25/02/20					