


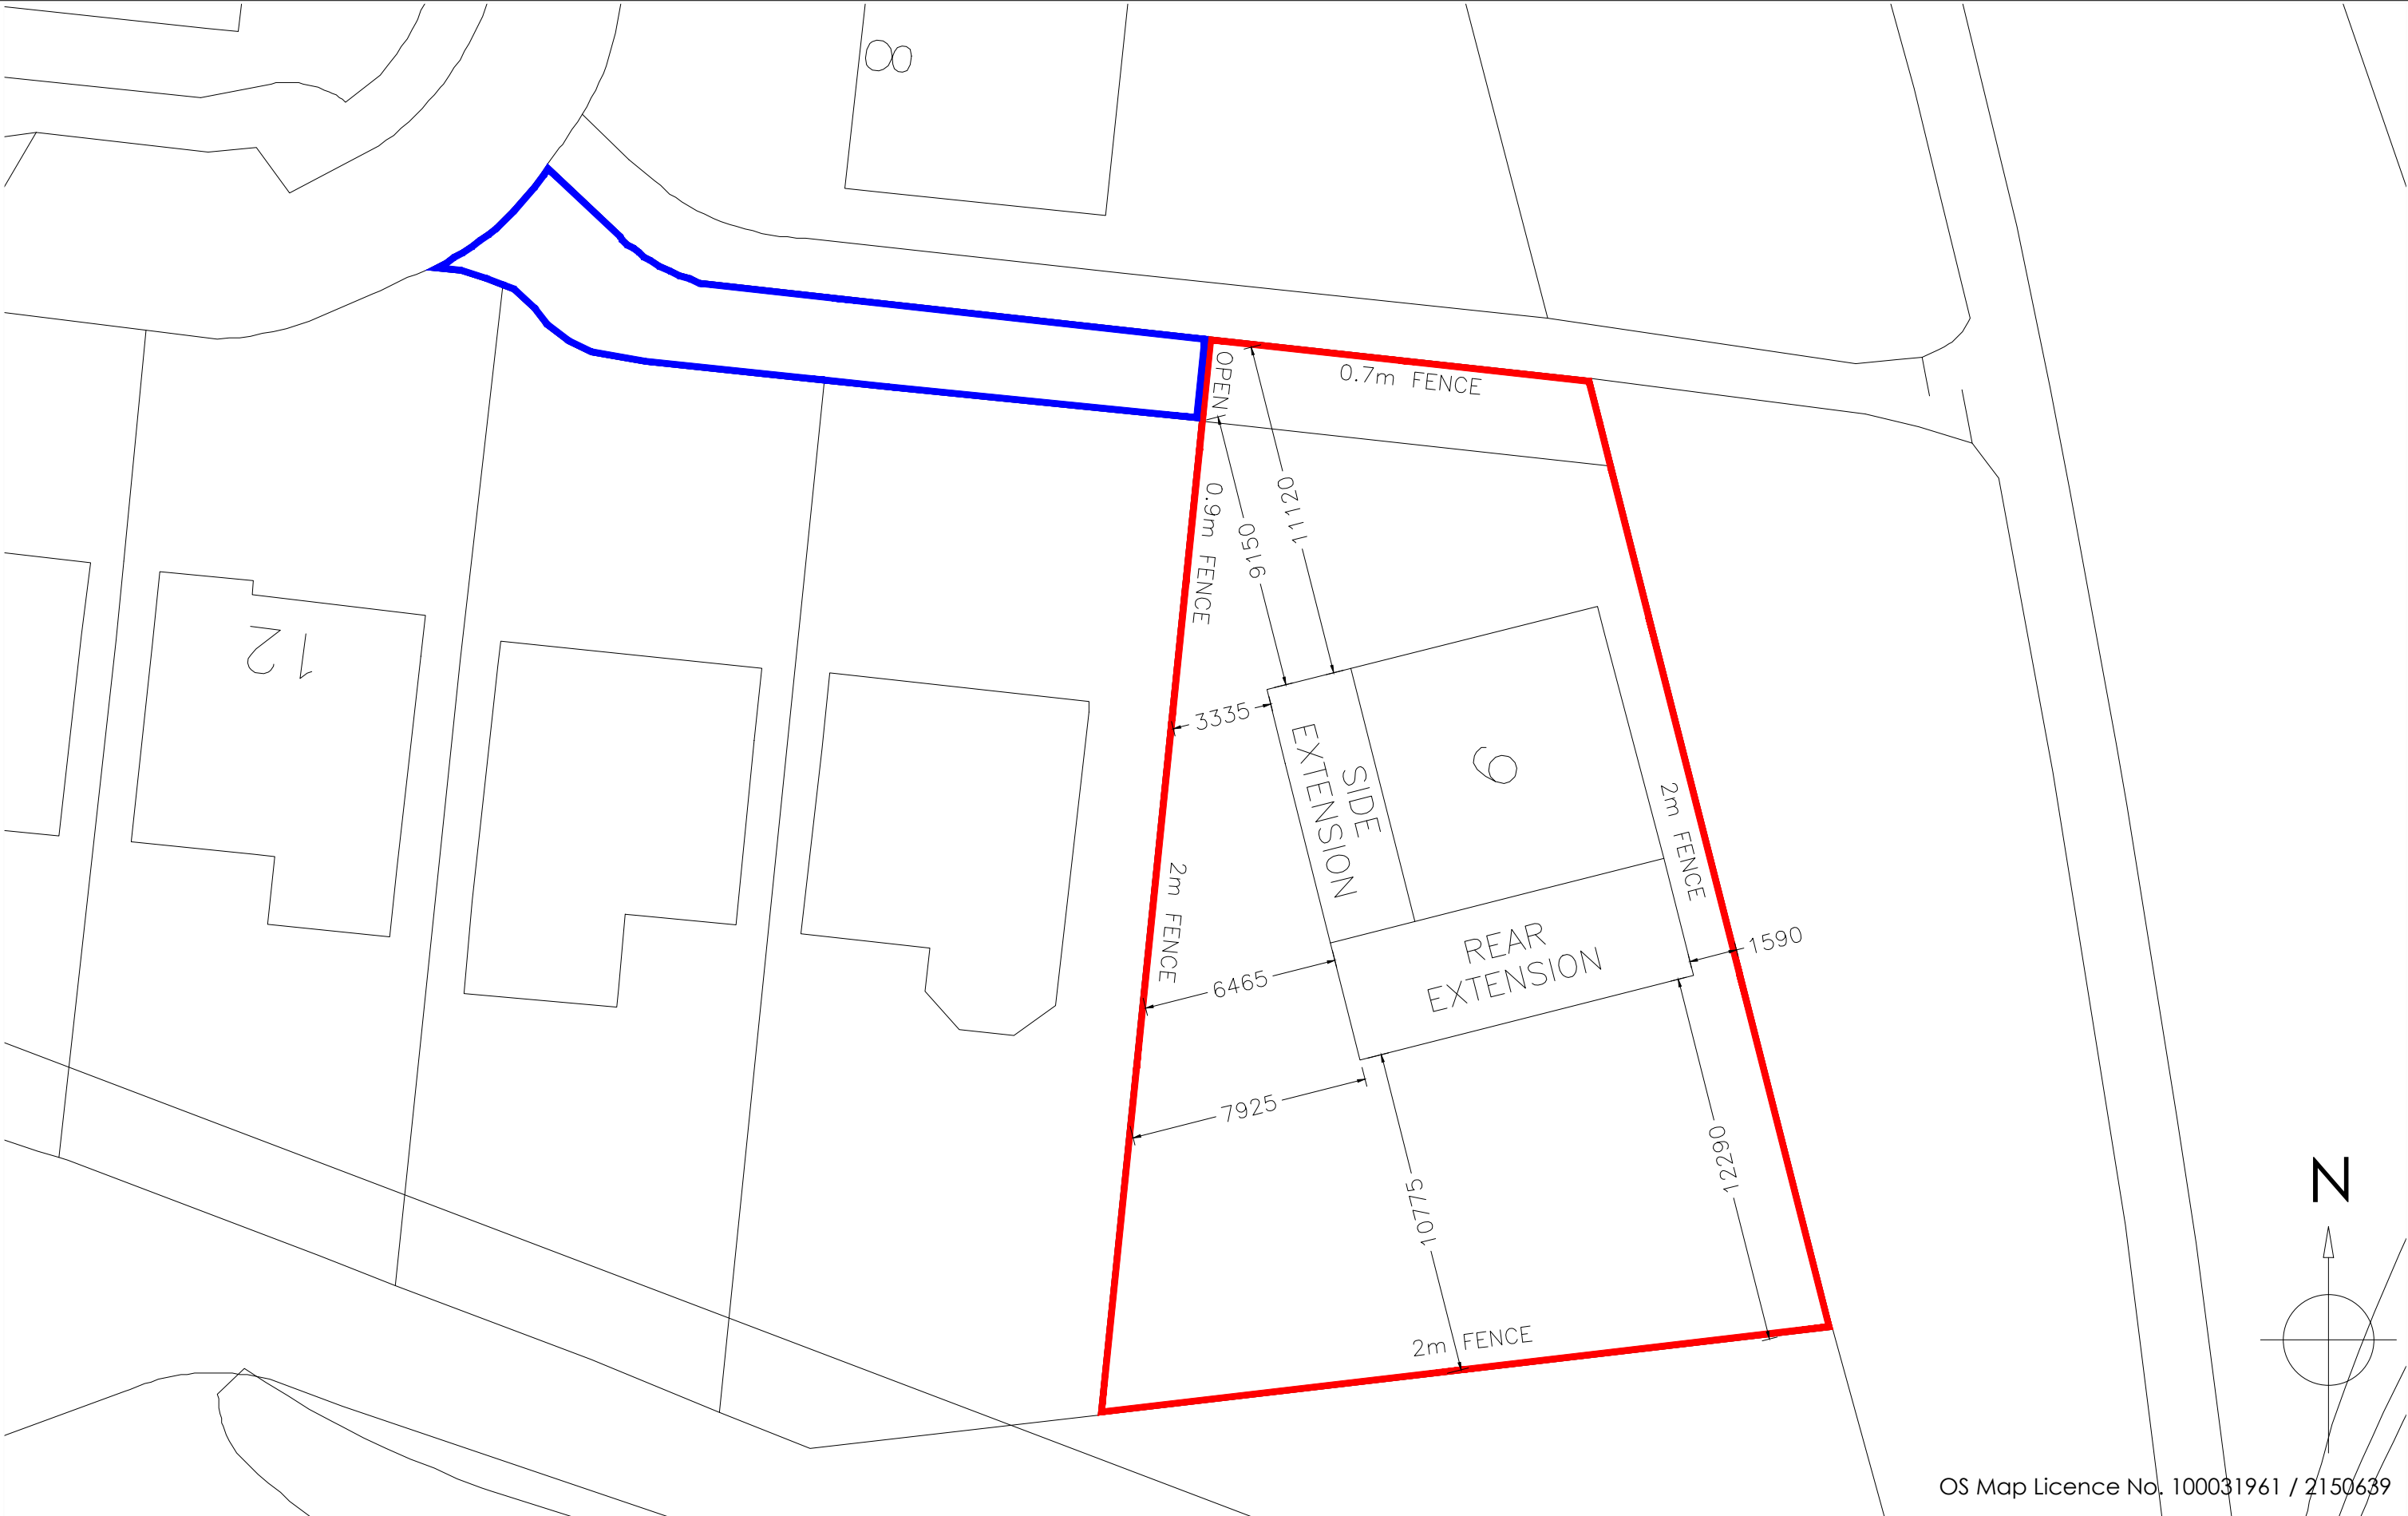


OS Map Licence No. 100031961 / 2150639

Copyright is reserved by GBS Designs and is issued on the condition that it is not copied or disclosed by or to any unauthorised persons without prior consent in writing from GBS Designs.

All dimensions to be checked on site

All structural elements to be specified by a suitably qualified structural engineer.

REV	DESCRIPTION	DRAWN	DATE
-	Initial design	JLR	04.03.19
A	Design meeting changes	GBS	24.04.19
B	Further changes to ground floor and introduction of first floor	GBS	27.08.19

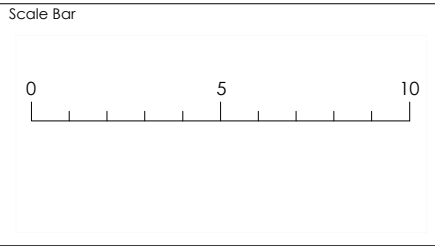

Drawing Ref 9DEEPING 06	
Scale at A1 N/A	Scale at A3 1:200
Date 04 MAR 2019	
Drawn by JLR	

Drawing Title

Single storey rear & first floor side extensions at:
9 Deeping Gate,
Waterlooville,
Hampshire,
PO7 8QQ.



CAD - ARCHITECTURE - DESIGN

6 Shillinglee Waterlooville
Hampshire PO7 5RW

Tel 023 9225 8315
www.gbs-designs.co.uk