



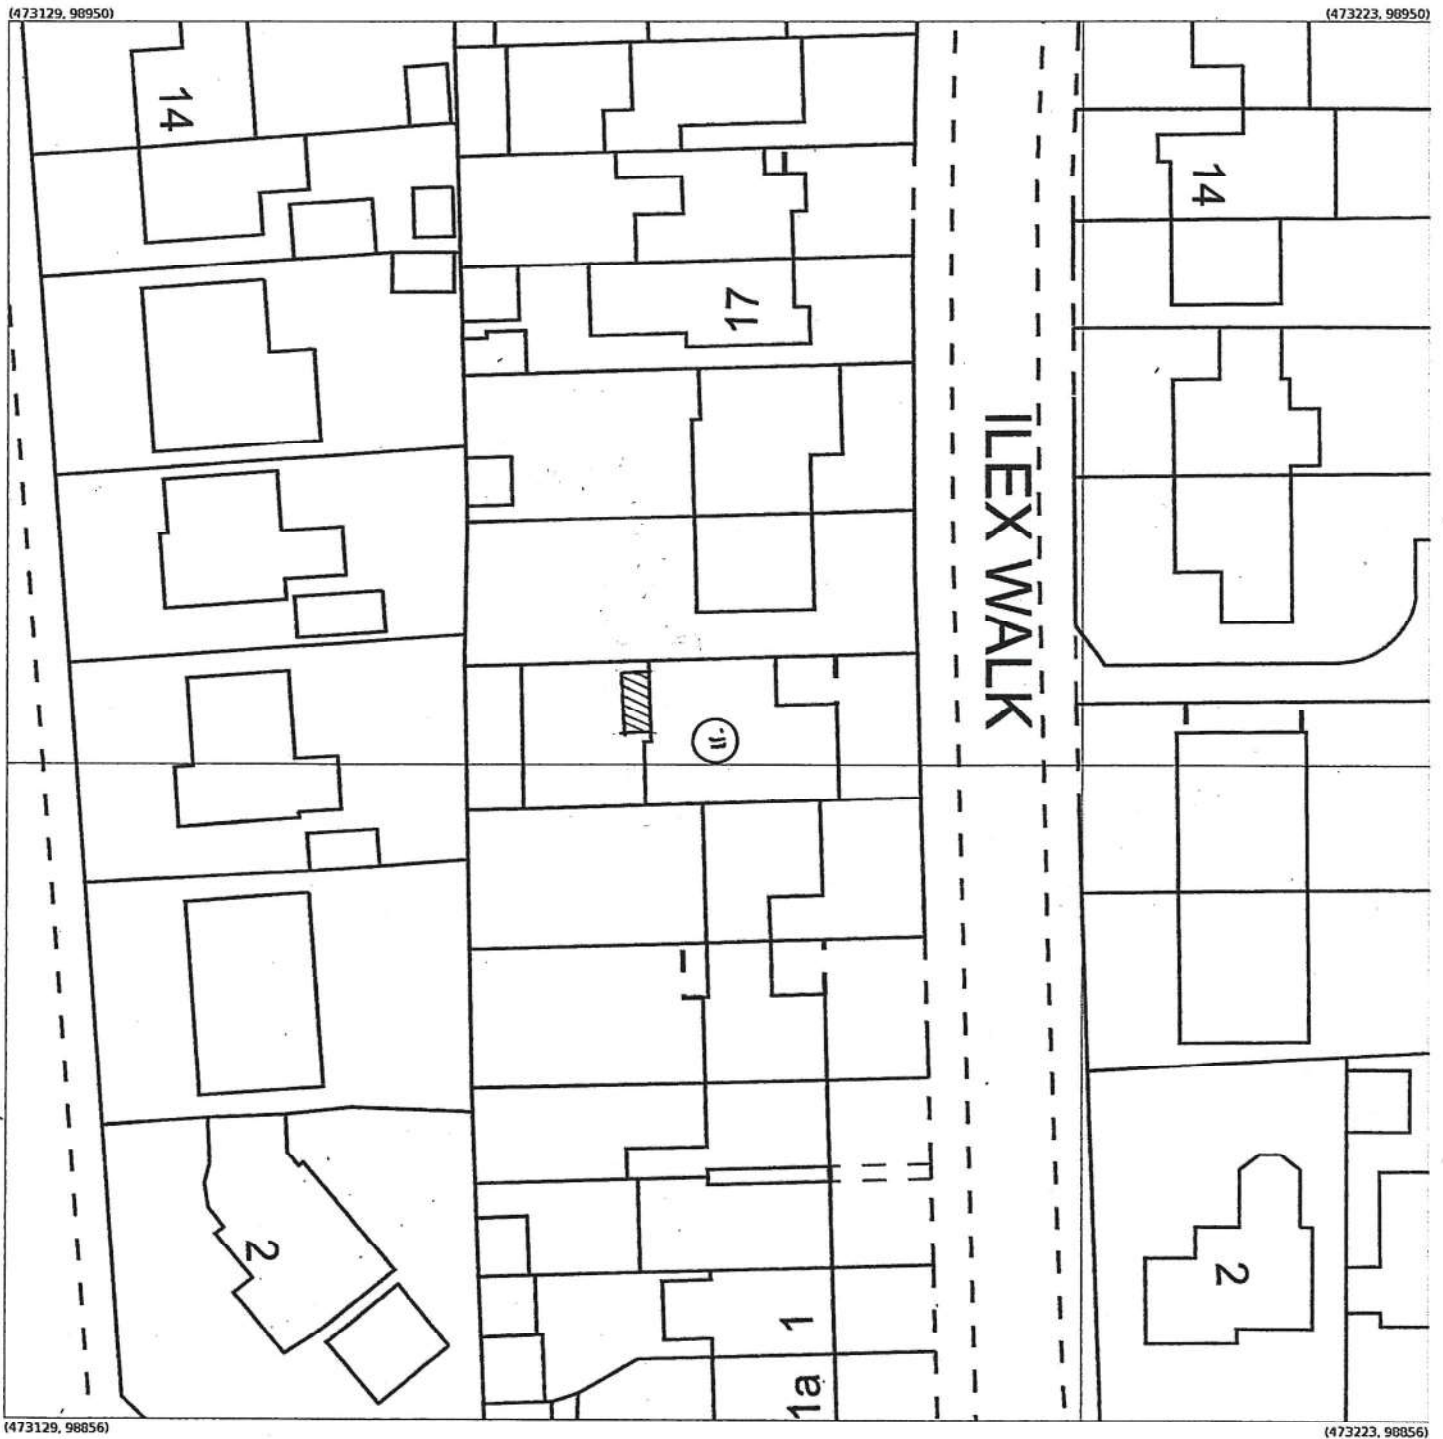

Produced 19 Aug 2020 from the Ordnance Survey MasterMap (Topography) Database and incorporating surveyed revision available at this date.

The representation of a road, track or path is no evidence of a right of way. The representation of features as lines is no evidence of a property boundary.

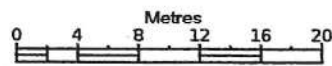

1:500



11, Ilex Walk, Hayling Island
PO11 9NZ

Supplied by: Latitude Mapping Ltd
Licence: © Crown Copyright and
database rights 2020 OS 100038864
Reference: OI1417028
Centre coordinates: 473176 98903