


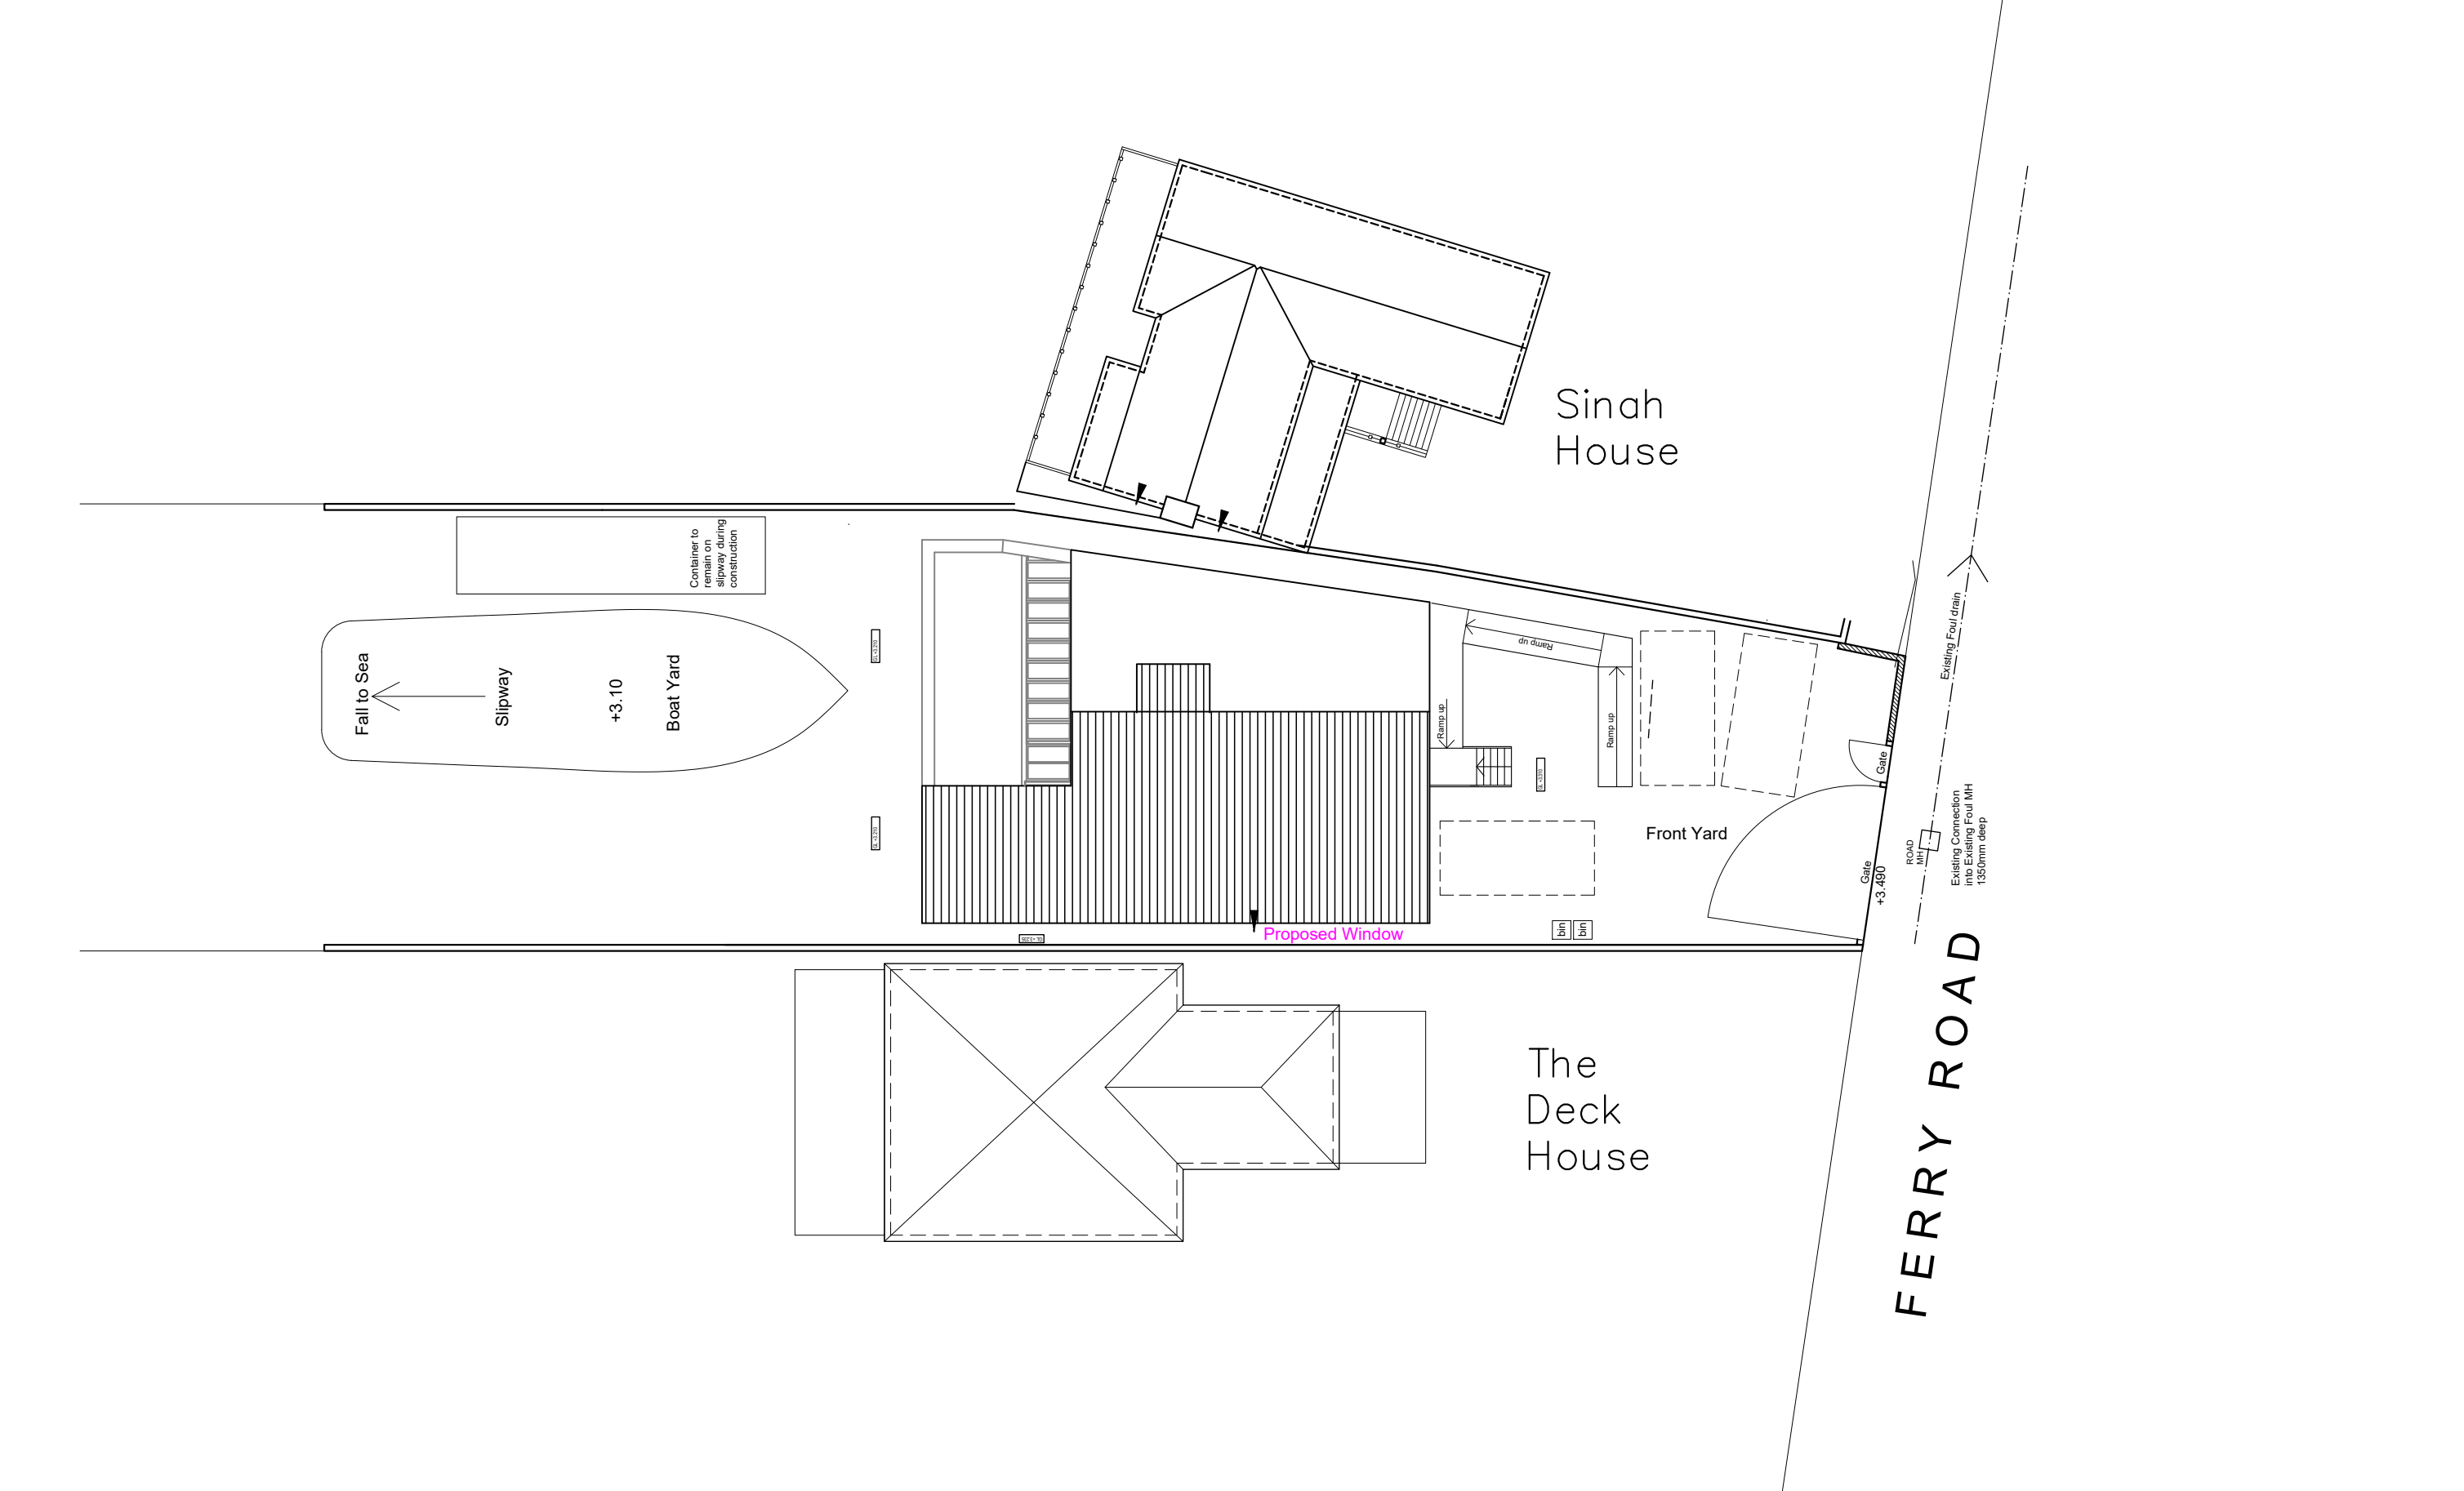


Spindrift,
Ferry Road,
Hayling Island,
PO11 0DG

Proposed Site Plan	
Revisions	a) b) c) d)

CAD

Critchley Architecture And Design Ltd.
Contact: 02392 474 919 | info@caad.online
The Old Brewery,15E South Street, Havant, PO9 1BU

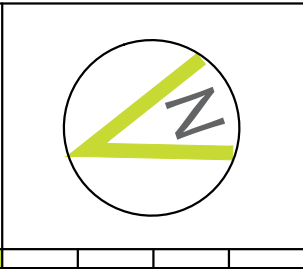

Scale A3 = 1:200
Drawn PWP/SAR
Date 07/04/2020
18105-110

