



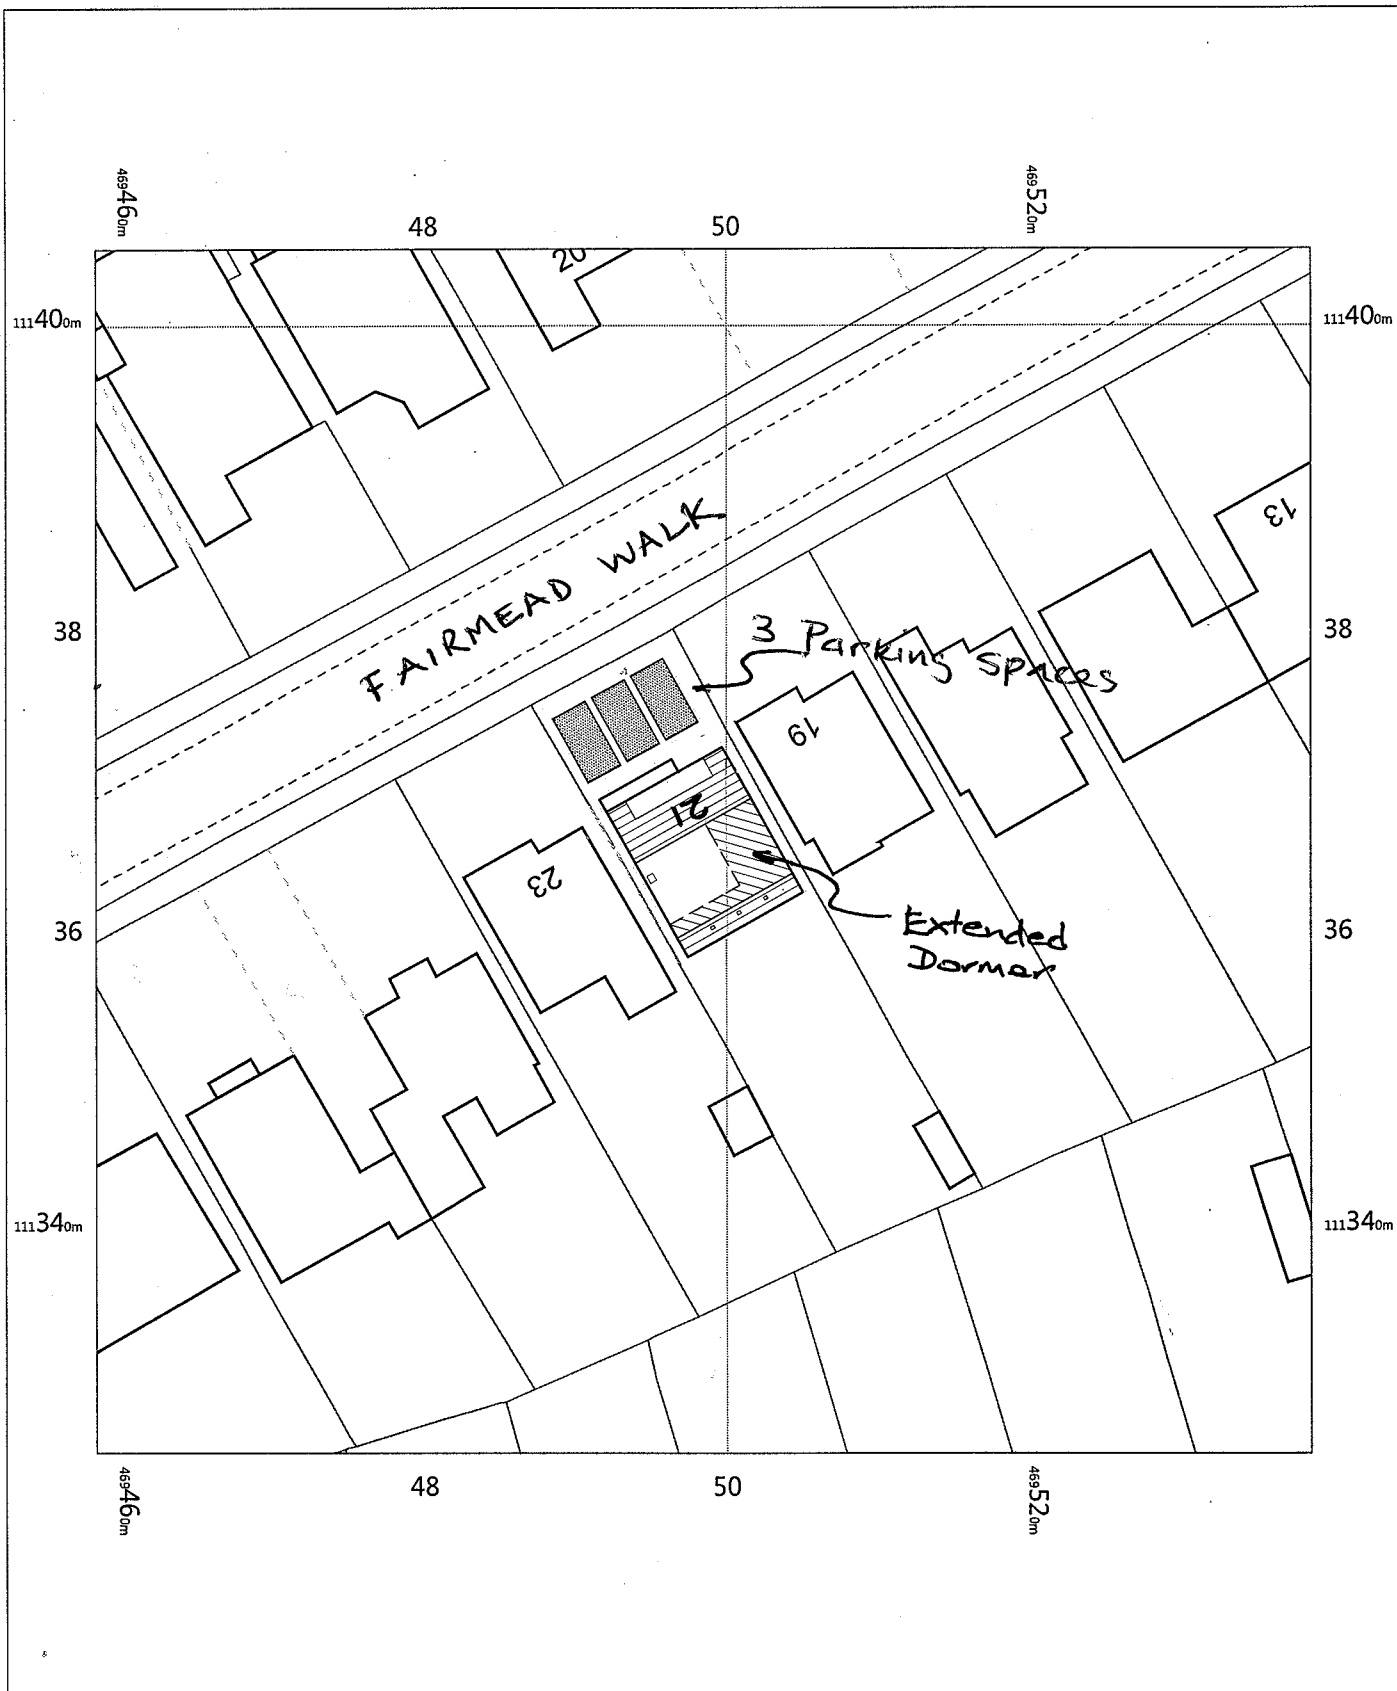

21 Fairmead' Walk,
Waterlooville,
Hampshire,
PO8 9AL

OS MasterMap 1250/2500/10000 scale
Wednesday, March 4, 2020, ID: BW1-00865255
maps.blackwell.co.uk

1:500 scale print at A4, Centre: 469499 E, 111365 N
©Crown Copyright Ordnance Survey. Licence no. 100041041

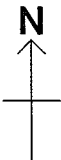

BLACKWELL'S
MAPPING SERVICES
PERSONAL & PROFESSIONAL MAPPING
www.blackwellmapping.co.uk

TEL: 0800 151 2612
maps@blackwell.co.uk