


NOTES:


Dimensions to be checked on site before commencing work. Any discrepancies shall be reported to the architect immediately.

Do not scale from these drawings except for planning purposes. Use figured dimensions only.


Where applicable this drawing is to be read in conjunction with other consultants' drawings.

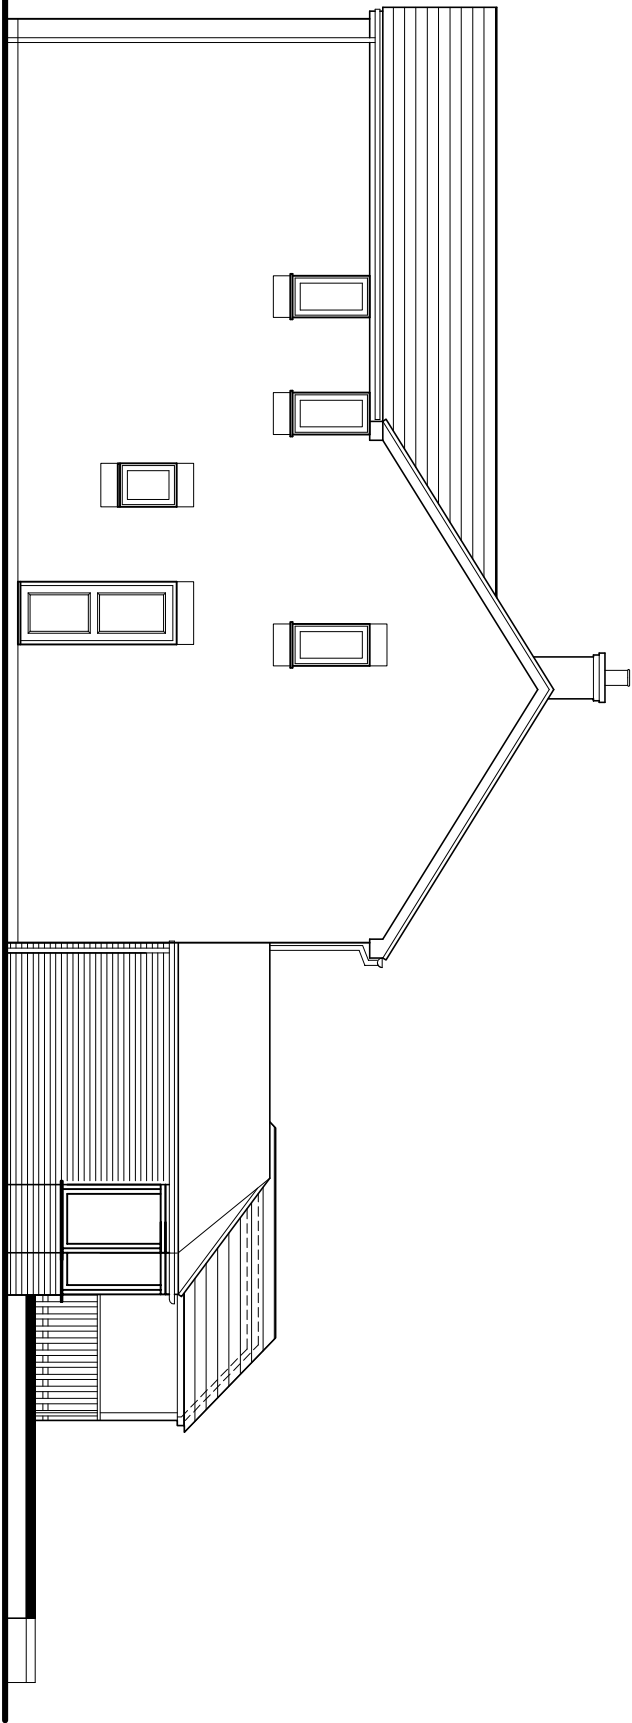


North (side) elevation

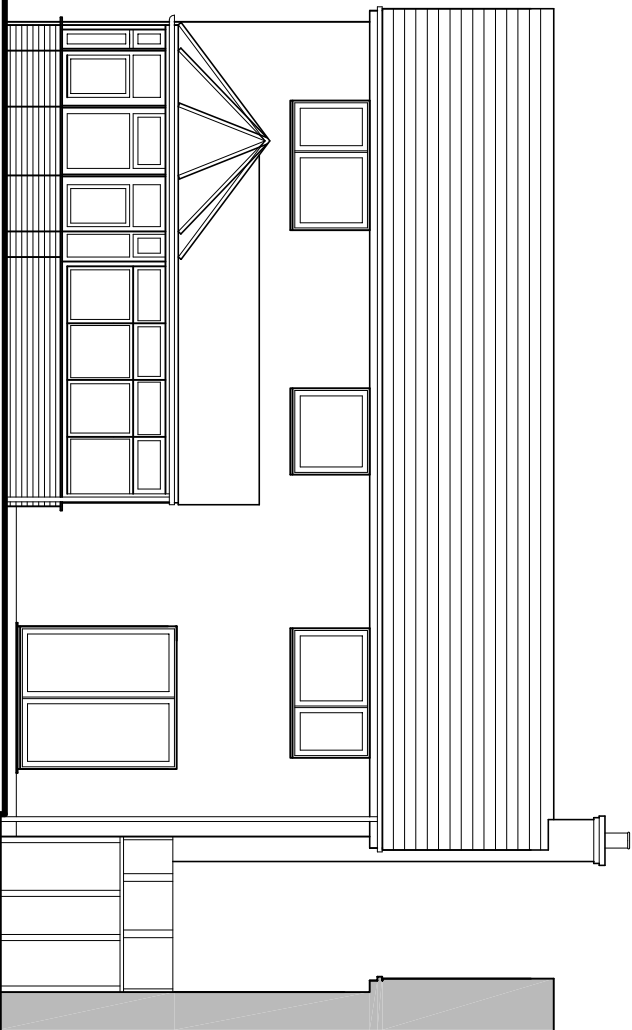

West (rear) elevation

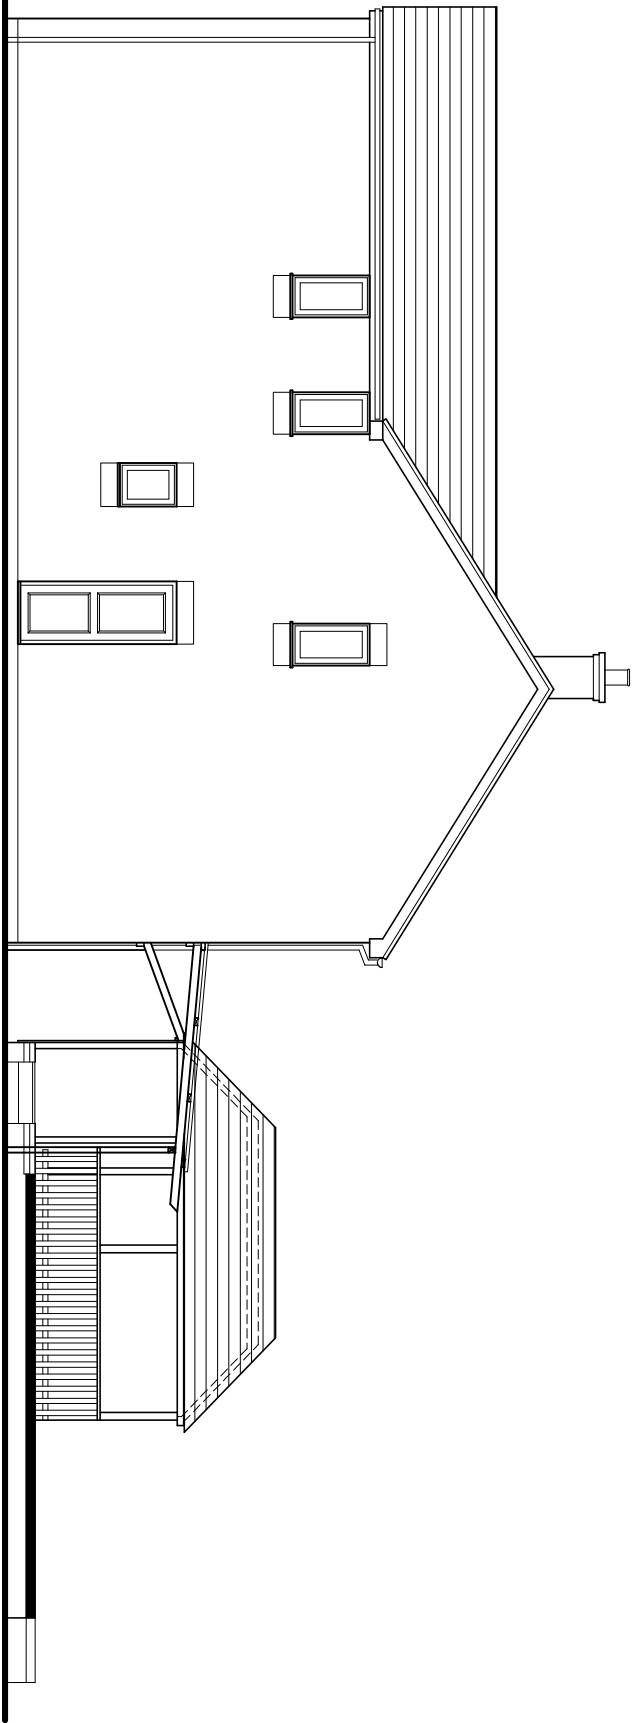

North (side) elevation

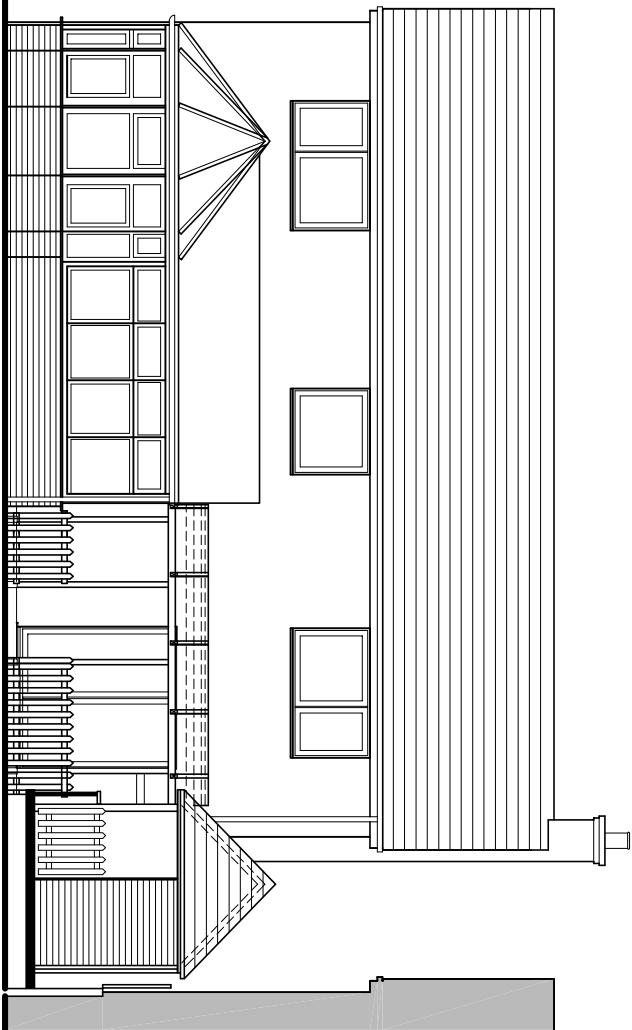

West (rear) elevation

Existing elevations scale 1:100



For		Title		Office Tel:	
MR & MRS DANIELS		EXISTING ELEVATIONS		01243 933732	
Project		Date	Drawn	Scale	Checked
PROPOSED REAR EXTENSION		April 2020	JB	1:100 @ A3	-
AT 32 GRASSMERE WAY,		Job Number	Drawing Number		Revision
WATERLOOVILLE,		CL30220	-02		
PO7 8RT		Email:		Web:	
		admin@jb-architecturedesign.com		www.jb-architecturedesign.com	

