



PHYSICAL SCALE IN METERS @ 1:100


NOTES:
This drawing has been produced solely for PLANNING/DESIGN.
Do not Scale from this Drawing except for planning purposes.
Any drainage shown is presumed and to be checked on site
before commencement of works.
This drawing is the copyright of MF Designs Ltd.

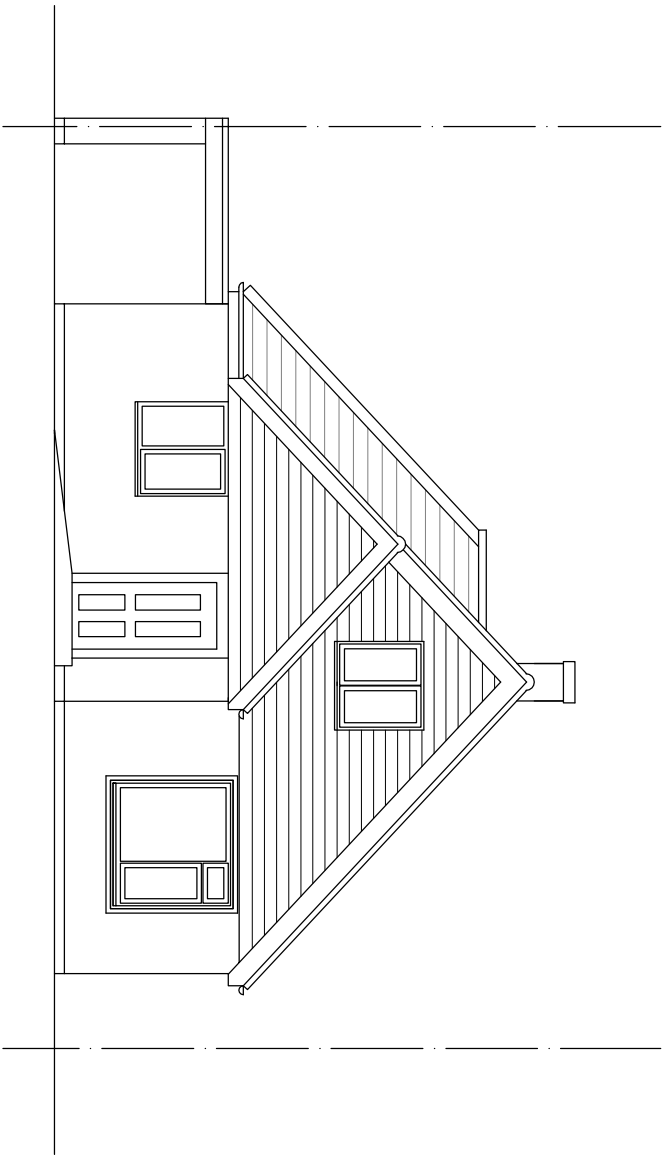


Existing South (front)

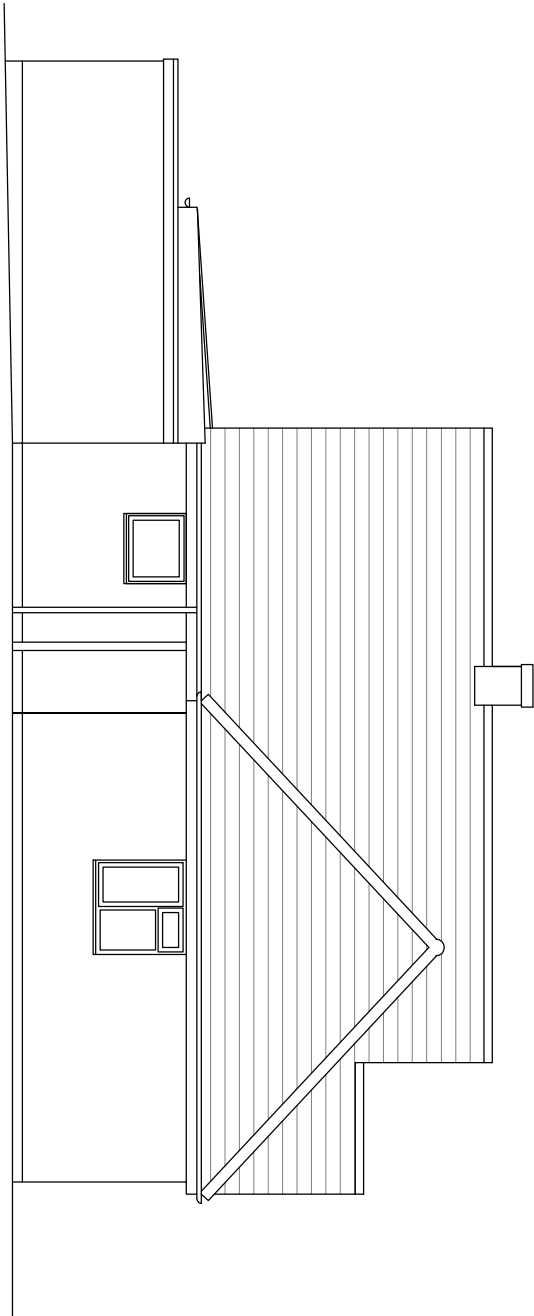

Existing West

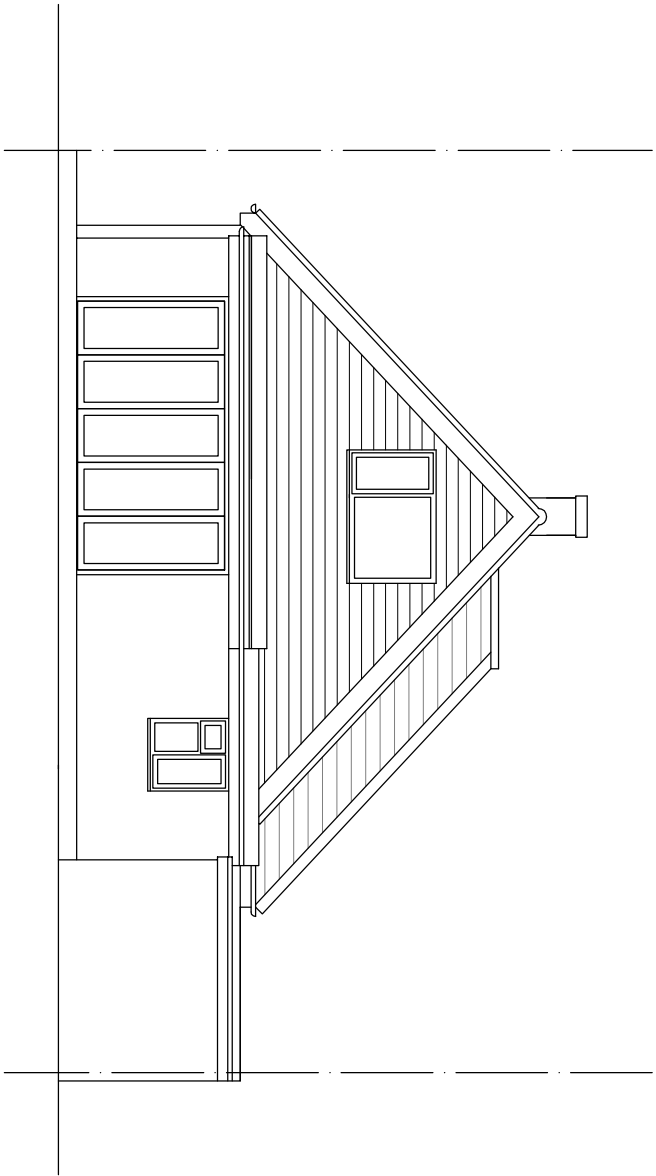

Existing North (rear)

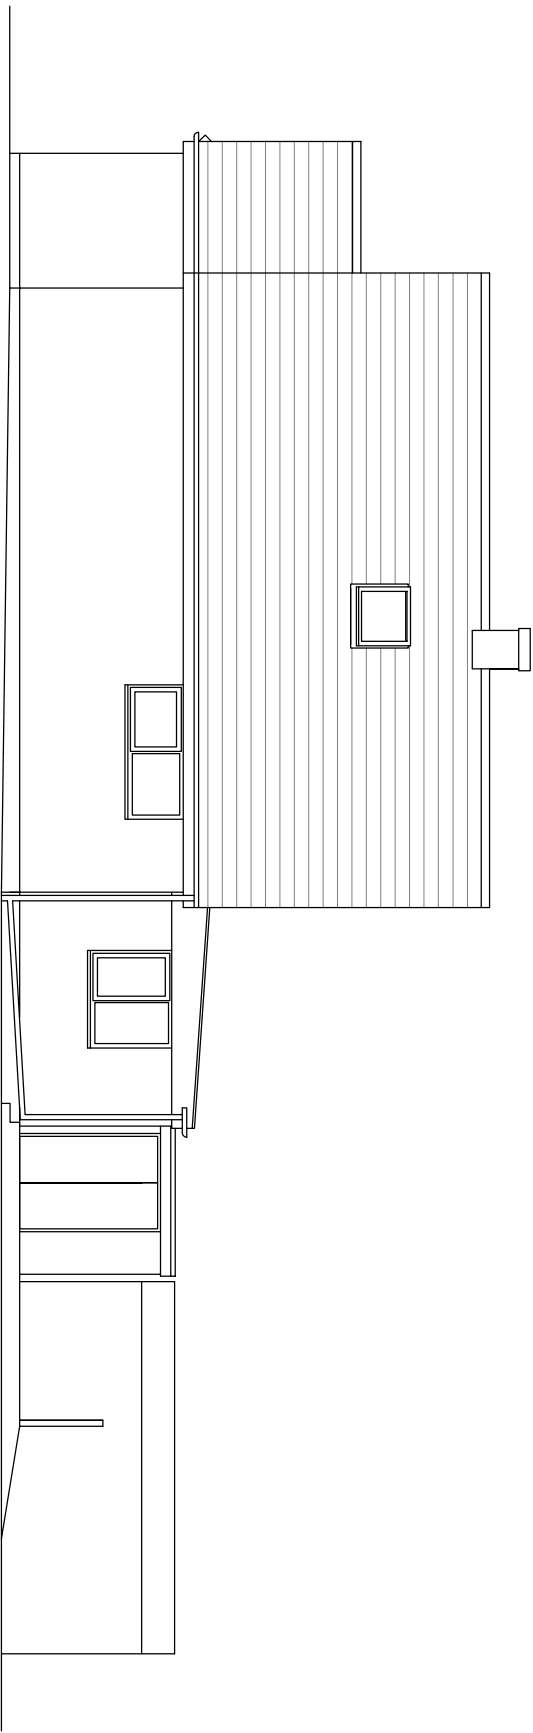

Existing East

EXISTING SURVEY - 110 Durley Avenue, Waterlooville. PO8 8TZ