


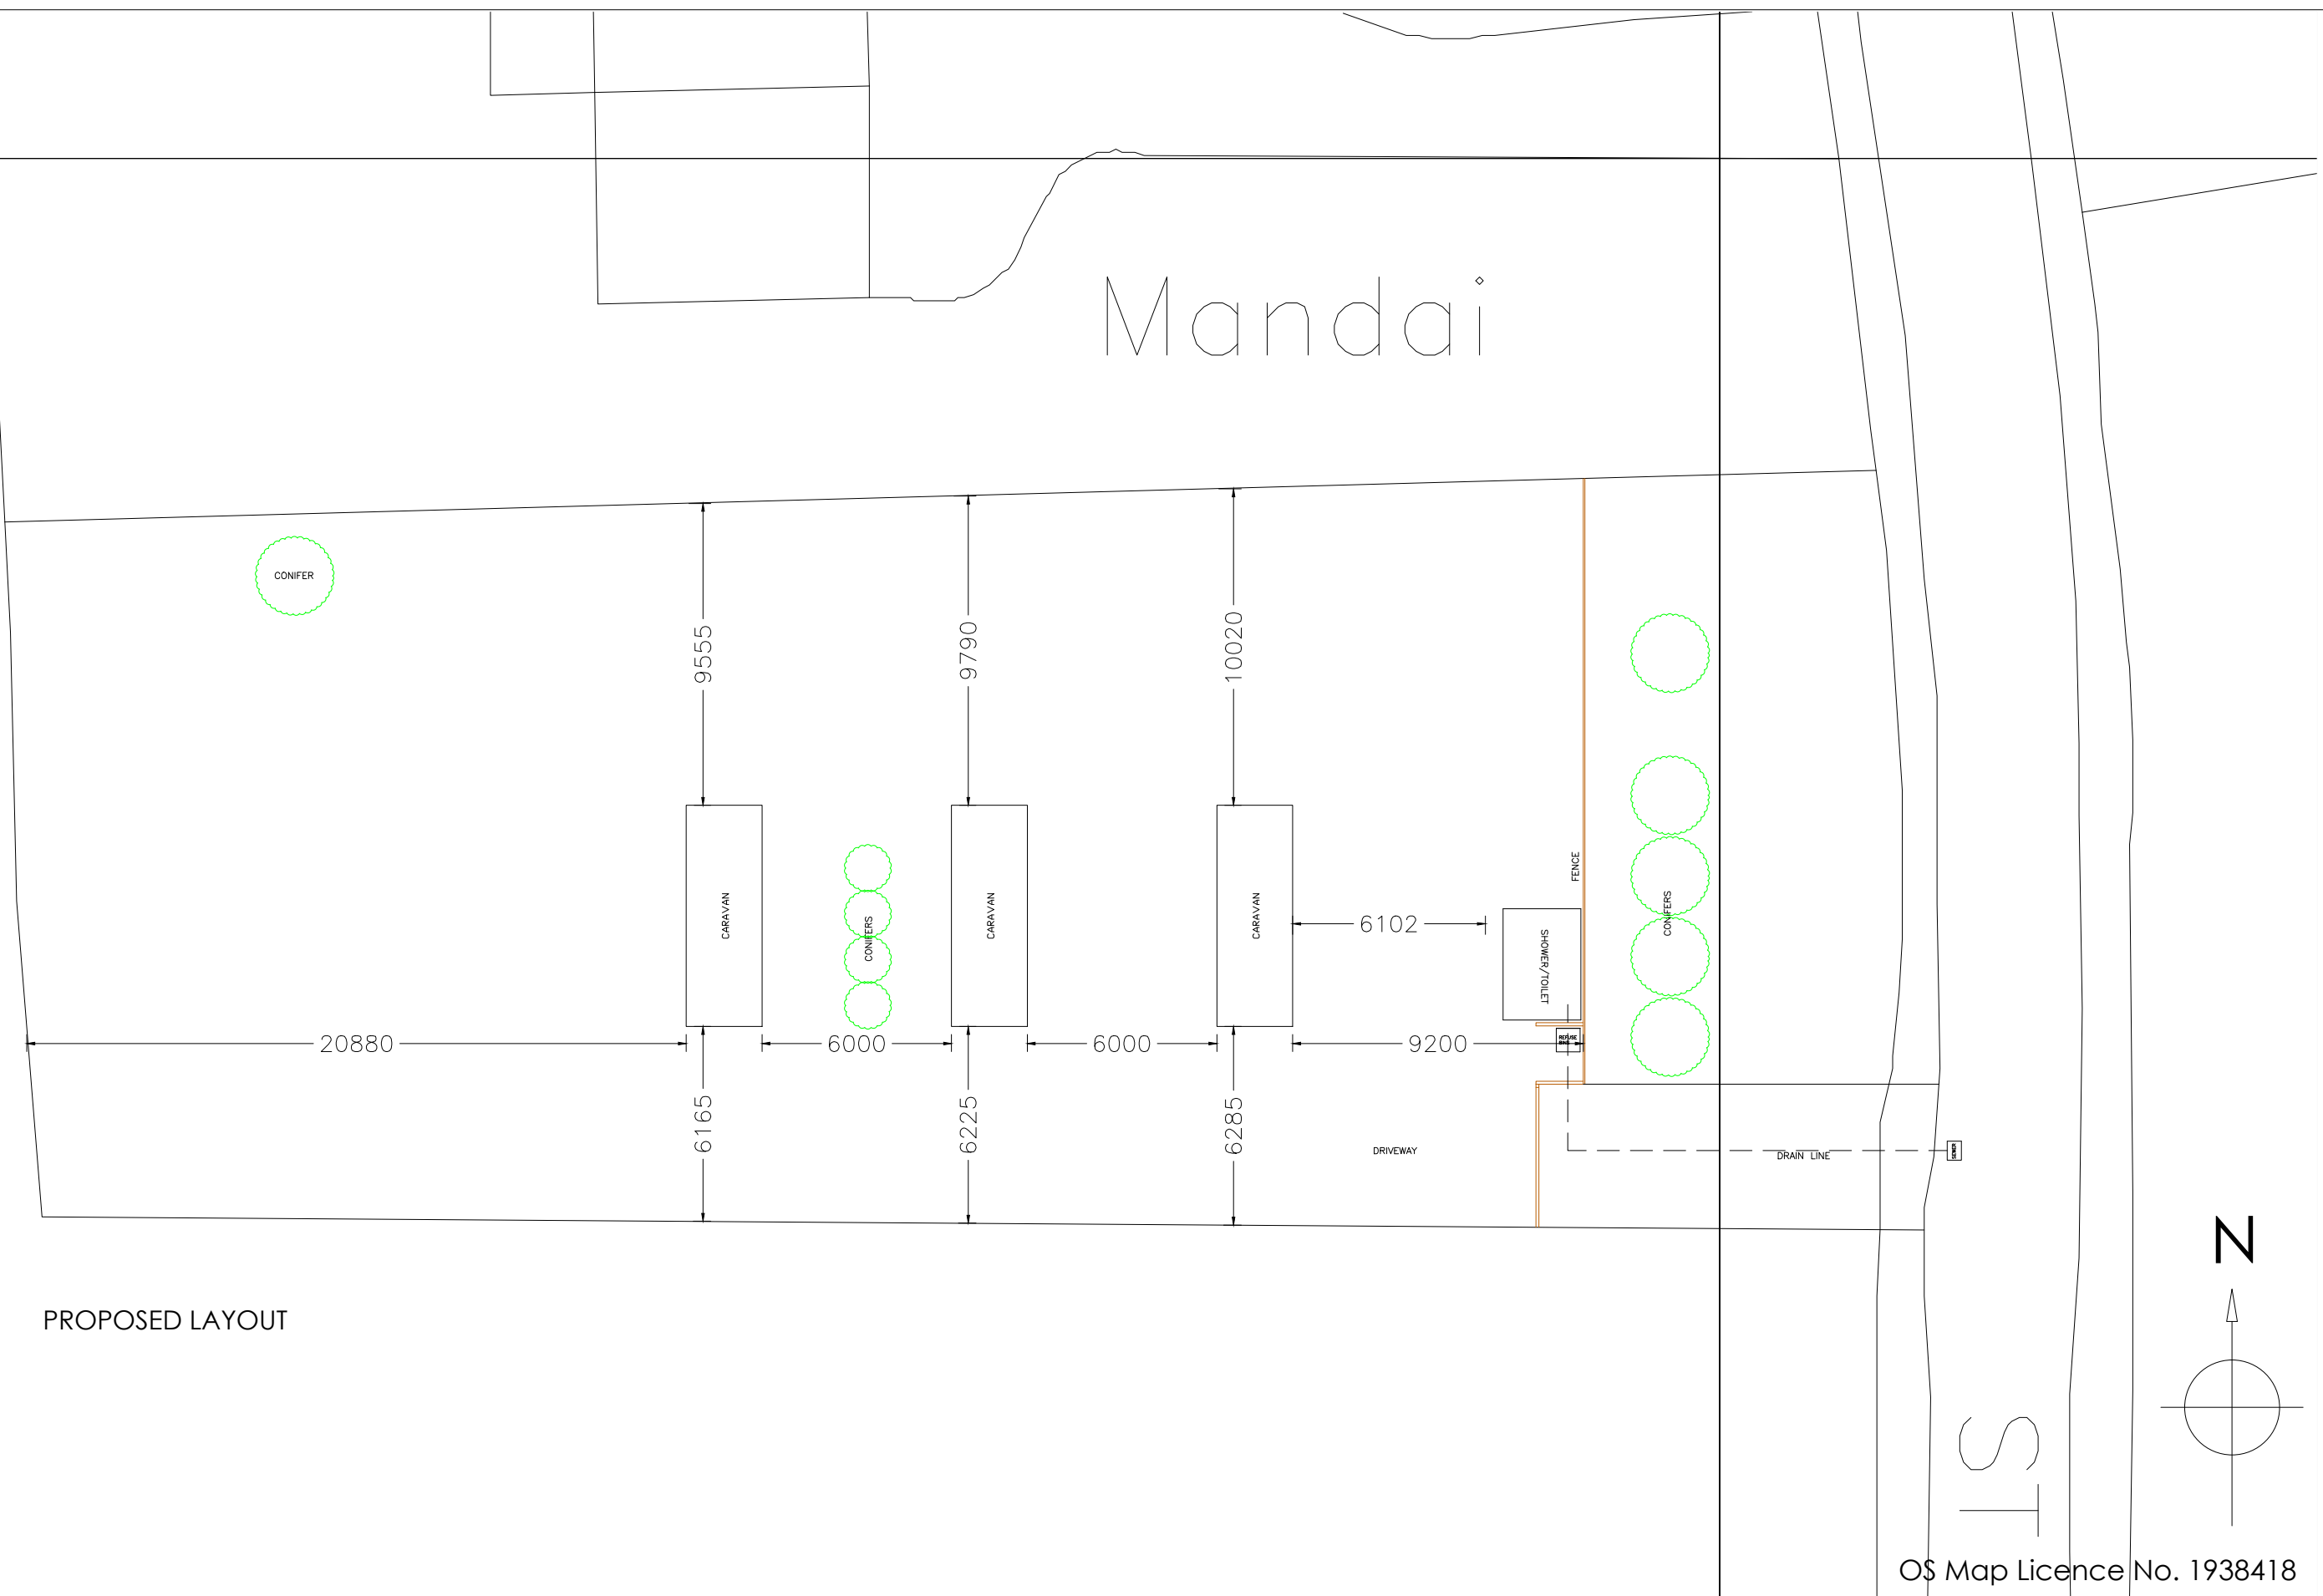

## PROPOSED LAYOUT

|   |  |     |                                                                                    |  |  |       |          |   |                           |             |   |   |
|---|--|-----|------------------------------------------------------------------------------------|--|--|-------|----------|---|---------------------------|-------------|---|---|
| <p>Copyright is reserved by The Town Planning Experts and is issued on the condition that it is not copied or disclosed by or to any unauthorised persons without prior consent in writing from The Town Planning Experts.</p> <p>All dimensions to be checked on site.</p> <p>All structural elements to be specified by a suitably qualified structural engineer.</p> |  | REV | DESCRIPTION                                                                        |  |  | DRAWN | DATE     | <p>SCALE BAR</p>  | Drawing Ref<br>HAYLING 02 |             | <p>Drawing Title<br/>Land adjacent (south) of Mandai<br/>St Peters Road<br/>Hayling Island<br/>Hampshire<br/>PO11 0RT</p> | <p>the town planning experts</p> <p>Tel 023 9252 3352<br/>help@tpexpert.org<br/>www.tpexpert.org</p> |
|   |  | -   | Initial drawing                                                                    |  |  | JLR   | 27.07.17 |   | Scale at A1               | Scale at A3 |   |   |
|   |  | A   | OS extract added                                                                   |  |  | GBS   | 26.01.18 |   | N/A                       | 1:200       |   |   |
|   |  | B   | A caravan moved with the septic tank removed with toilet block connected to drains |  |  | GBS   | 31.01.18 |   | Date                      | 25 SEP 2017 |   |   |
|   |  | C   | Plans and elevations of toilet and shower block added                              |  |  | JLR   | 08.02.18 |   | Drawn by                  | JLR         |   |   |
|   |  |     |                                                                                    |  |  |       |          |   |                           |             |   |   |
