


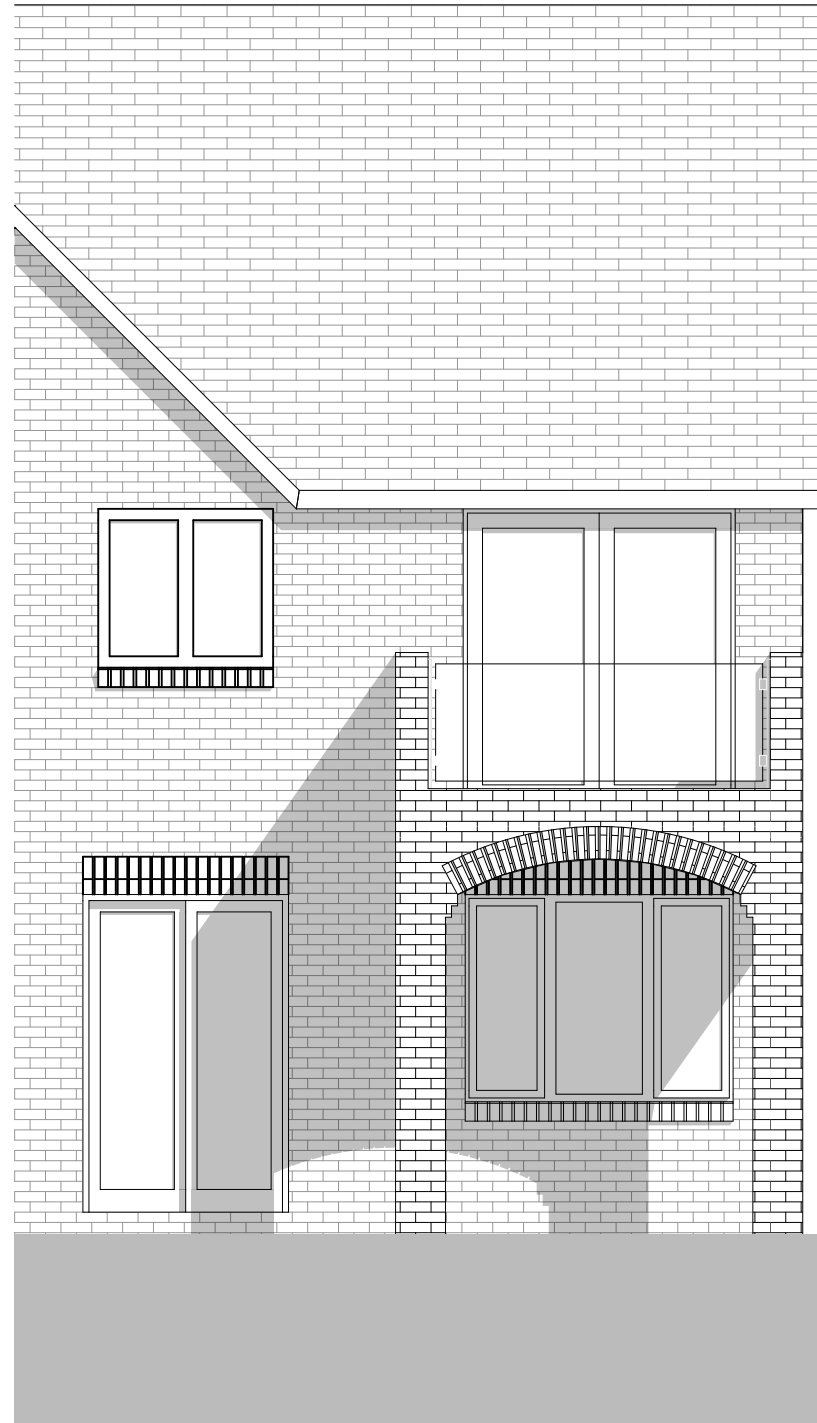

Proposed Elevation @ 1:50



Existing Elevation @ 1:50