
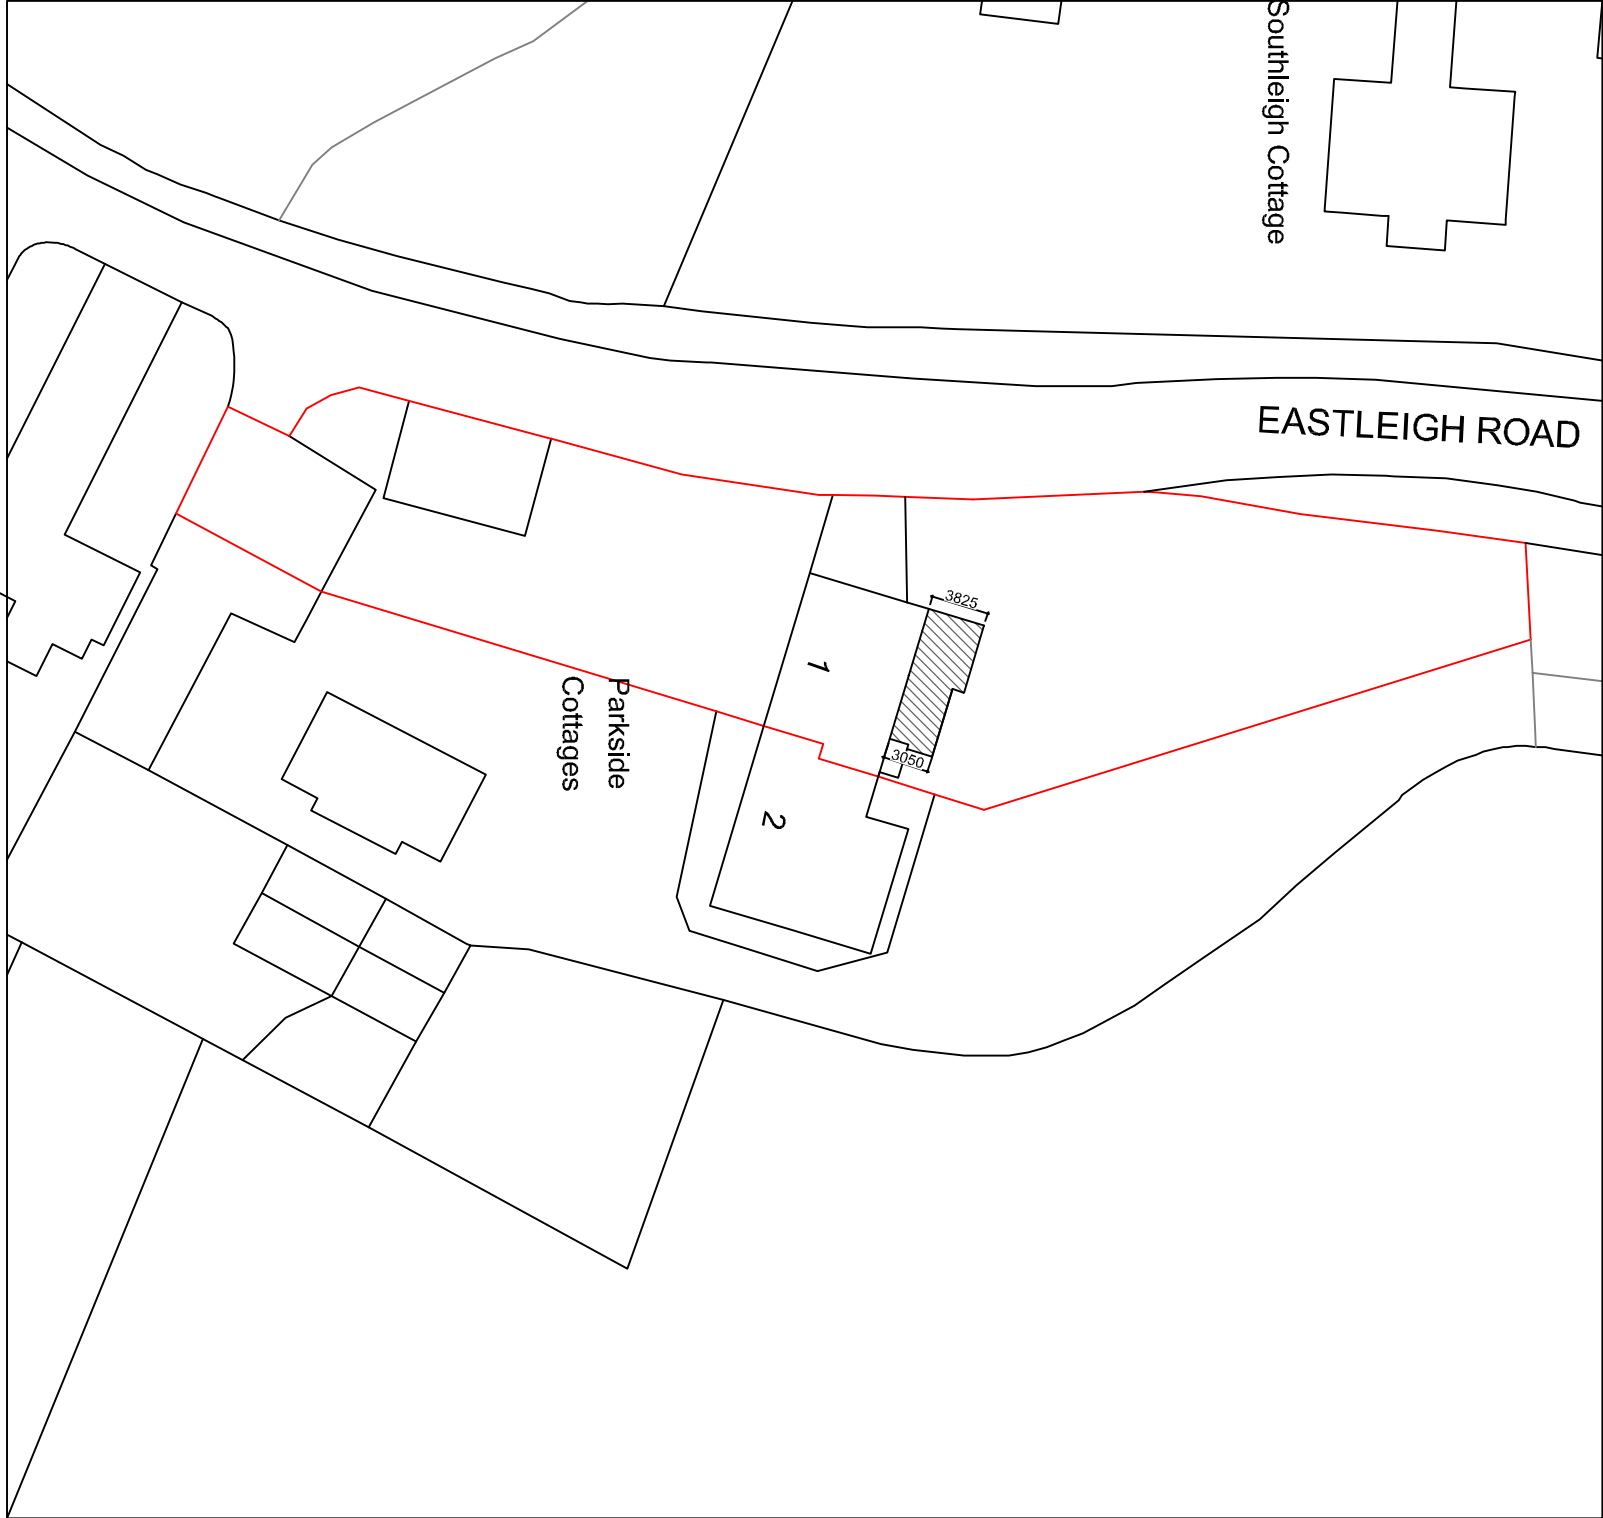


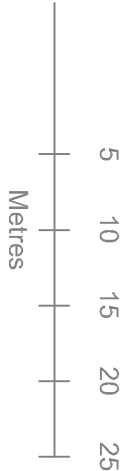

Your Home Plans Ltd
Chichester Enterprise Centre, Terminus
Road, Chichester, PO19 8TX
01243 963247
june@yourhomeplans.co.uk

Blue Cedar
Brookside Close
Runcion
West Sussex
PO20 1PY

Block Plan

Project Number:	BLU-19
Date:	14th December 2019
Drawn By:	Your Home Plans Ltd
Checked By:	JEG

Drawing No:
B01

Scale: 1:500 A3