




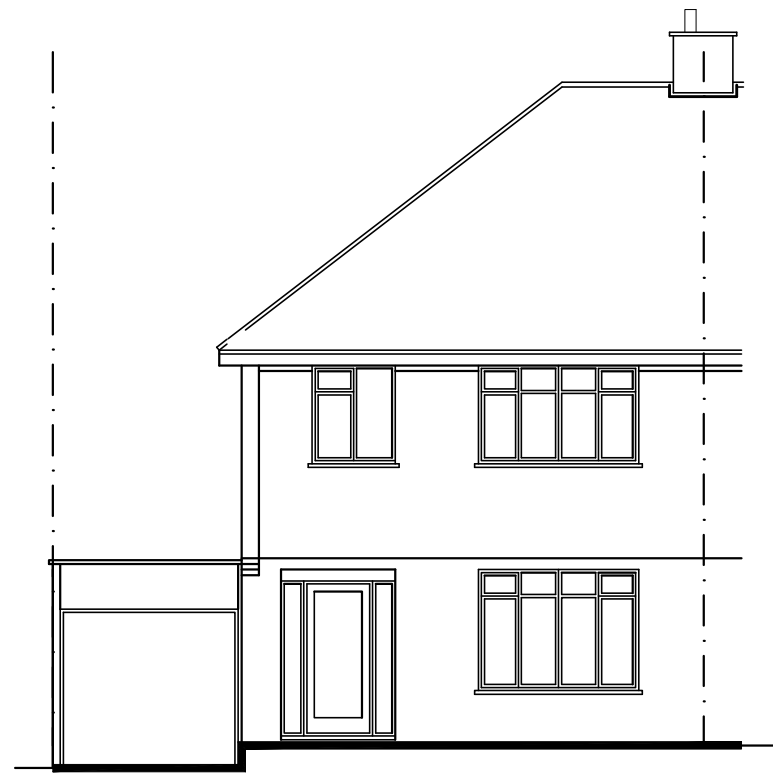

NORTH

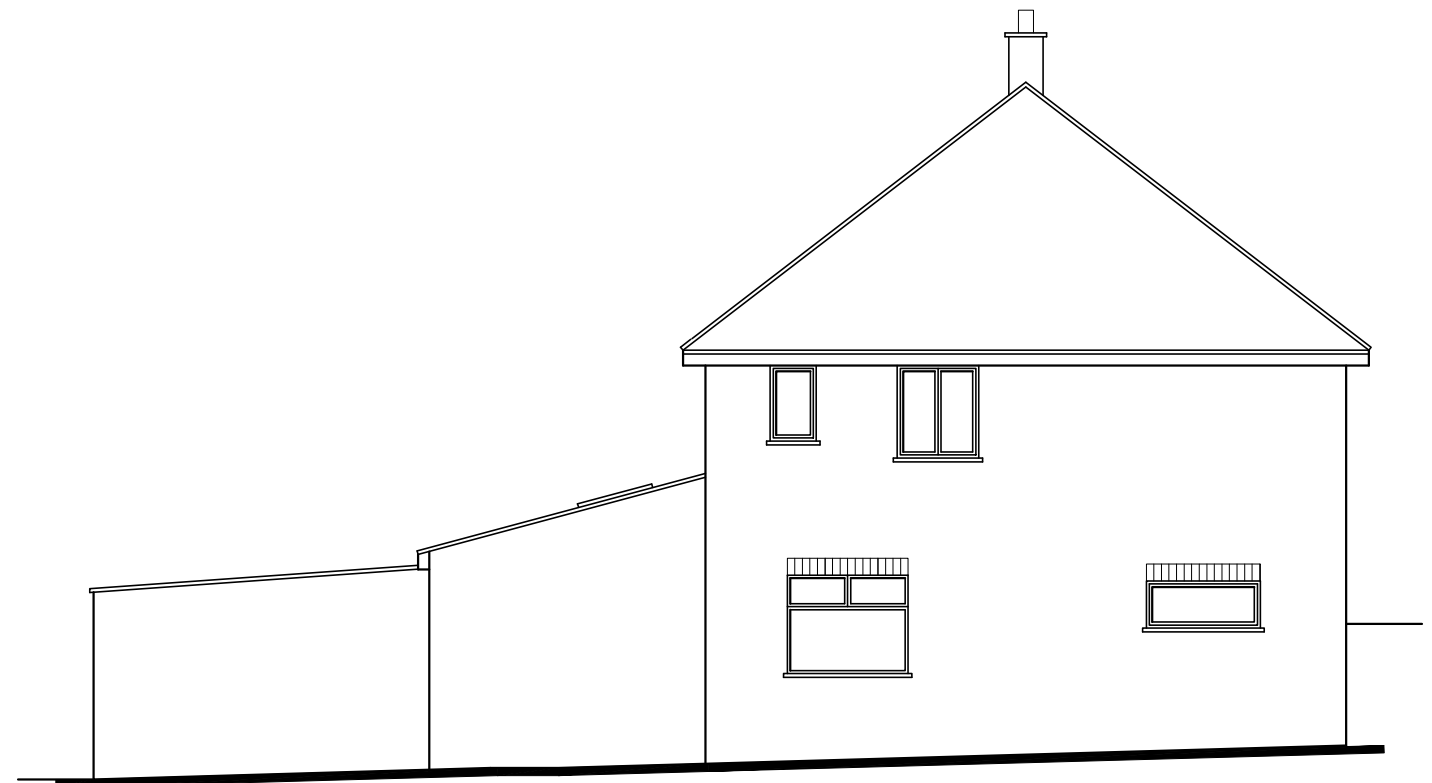

EAST

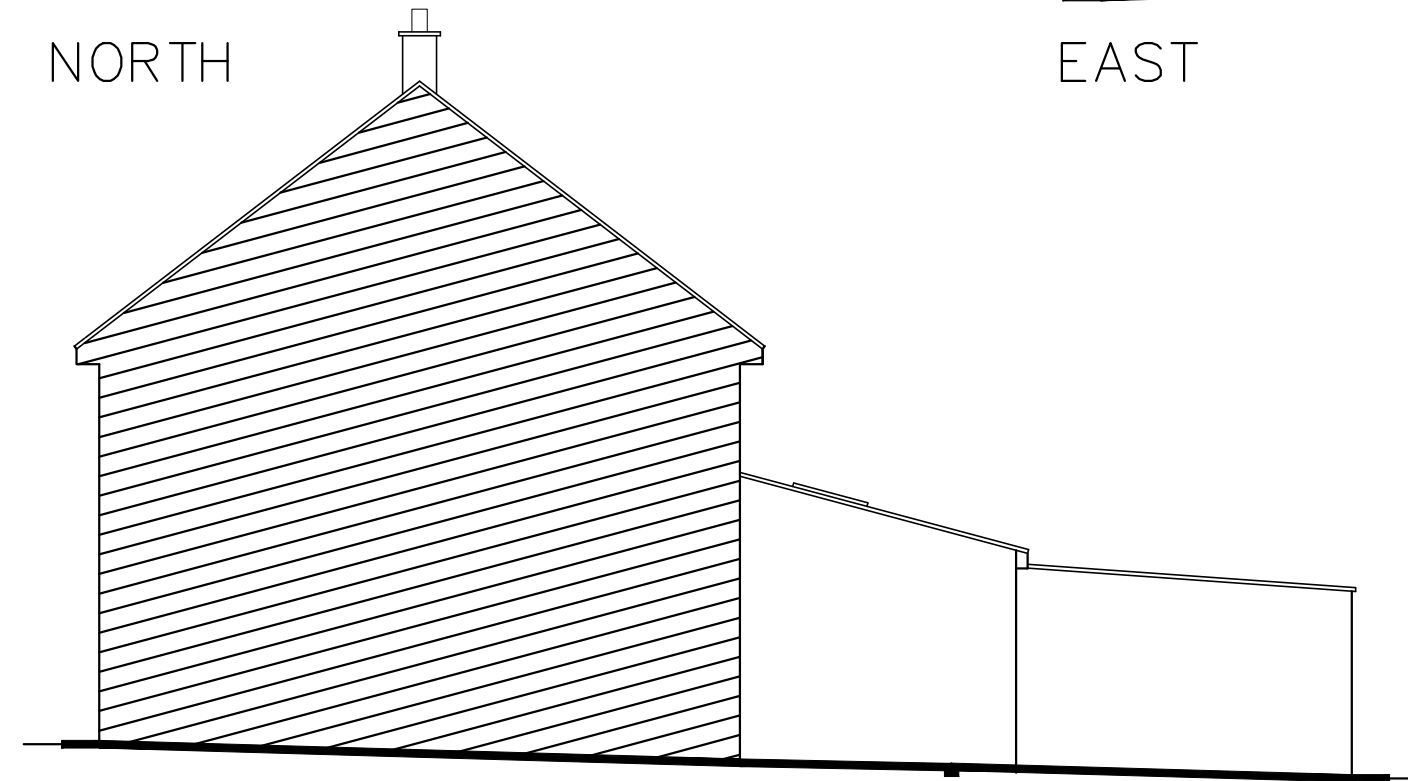

WEST



SOUTH

CAD

Critchley Architecture And Design Ltd.
Contact: 02392 474 919 | info@caad.online
The Old Brewery, 15E South Street, Havant, PO9 1BU

Existing Elevations

Revisions	a) Note/Date/Initial
b)	
c)	
d)	

56 Penk Ridge,
Farlington,
PO9 3LU

Scale A1=1:50, A3=1:100
Drawn JSC/CAL
Date 28/08/19

1522-311 0

10m

20m

30m

40m