



		project	1 Westland Drive Waterlooville Hampshire
		client	Chris Flint Associates Ltd.
		title	Tree Constraints Plan
		dwg	BJH 01/02
		scale	1:250 @ A3
		date	March 2020
		job	1113
		drawn by	bjh
		The Granary – White Chimney Row – Westbourne PO10 8RS 07875 520881 bernieharverson@gmail.com	

Key:

- = Trees of A (high) grading
- = Trees of B (moderate) grading
- = Trees of C (low) grading
- = Trees of U (fell) grading
- ⬢ = Root Protection Area in accordance with BS5837 recommendations

N.B. IF the crown spread exceeds the recommended RPA and the tree has a low branching habit then it may prove necessary to either increase the RPA to encompass the full crown or undertake facilitation pruning works.

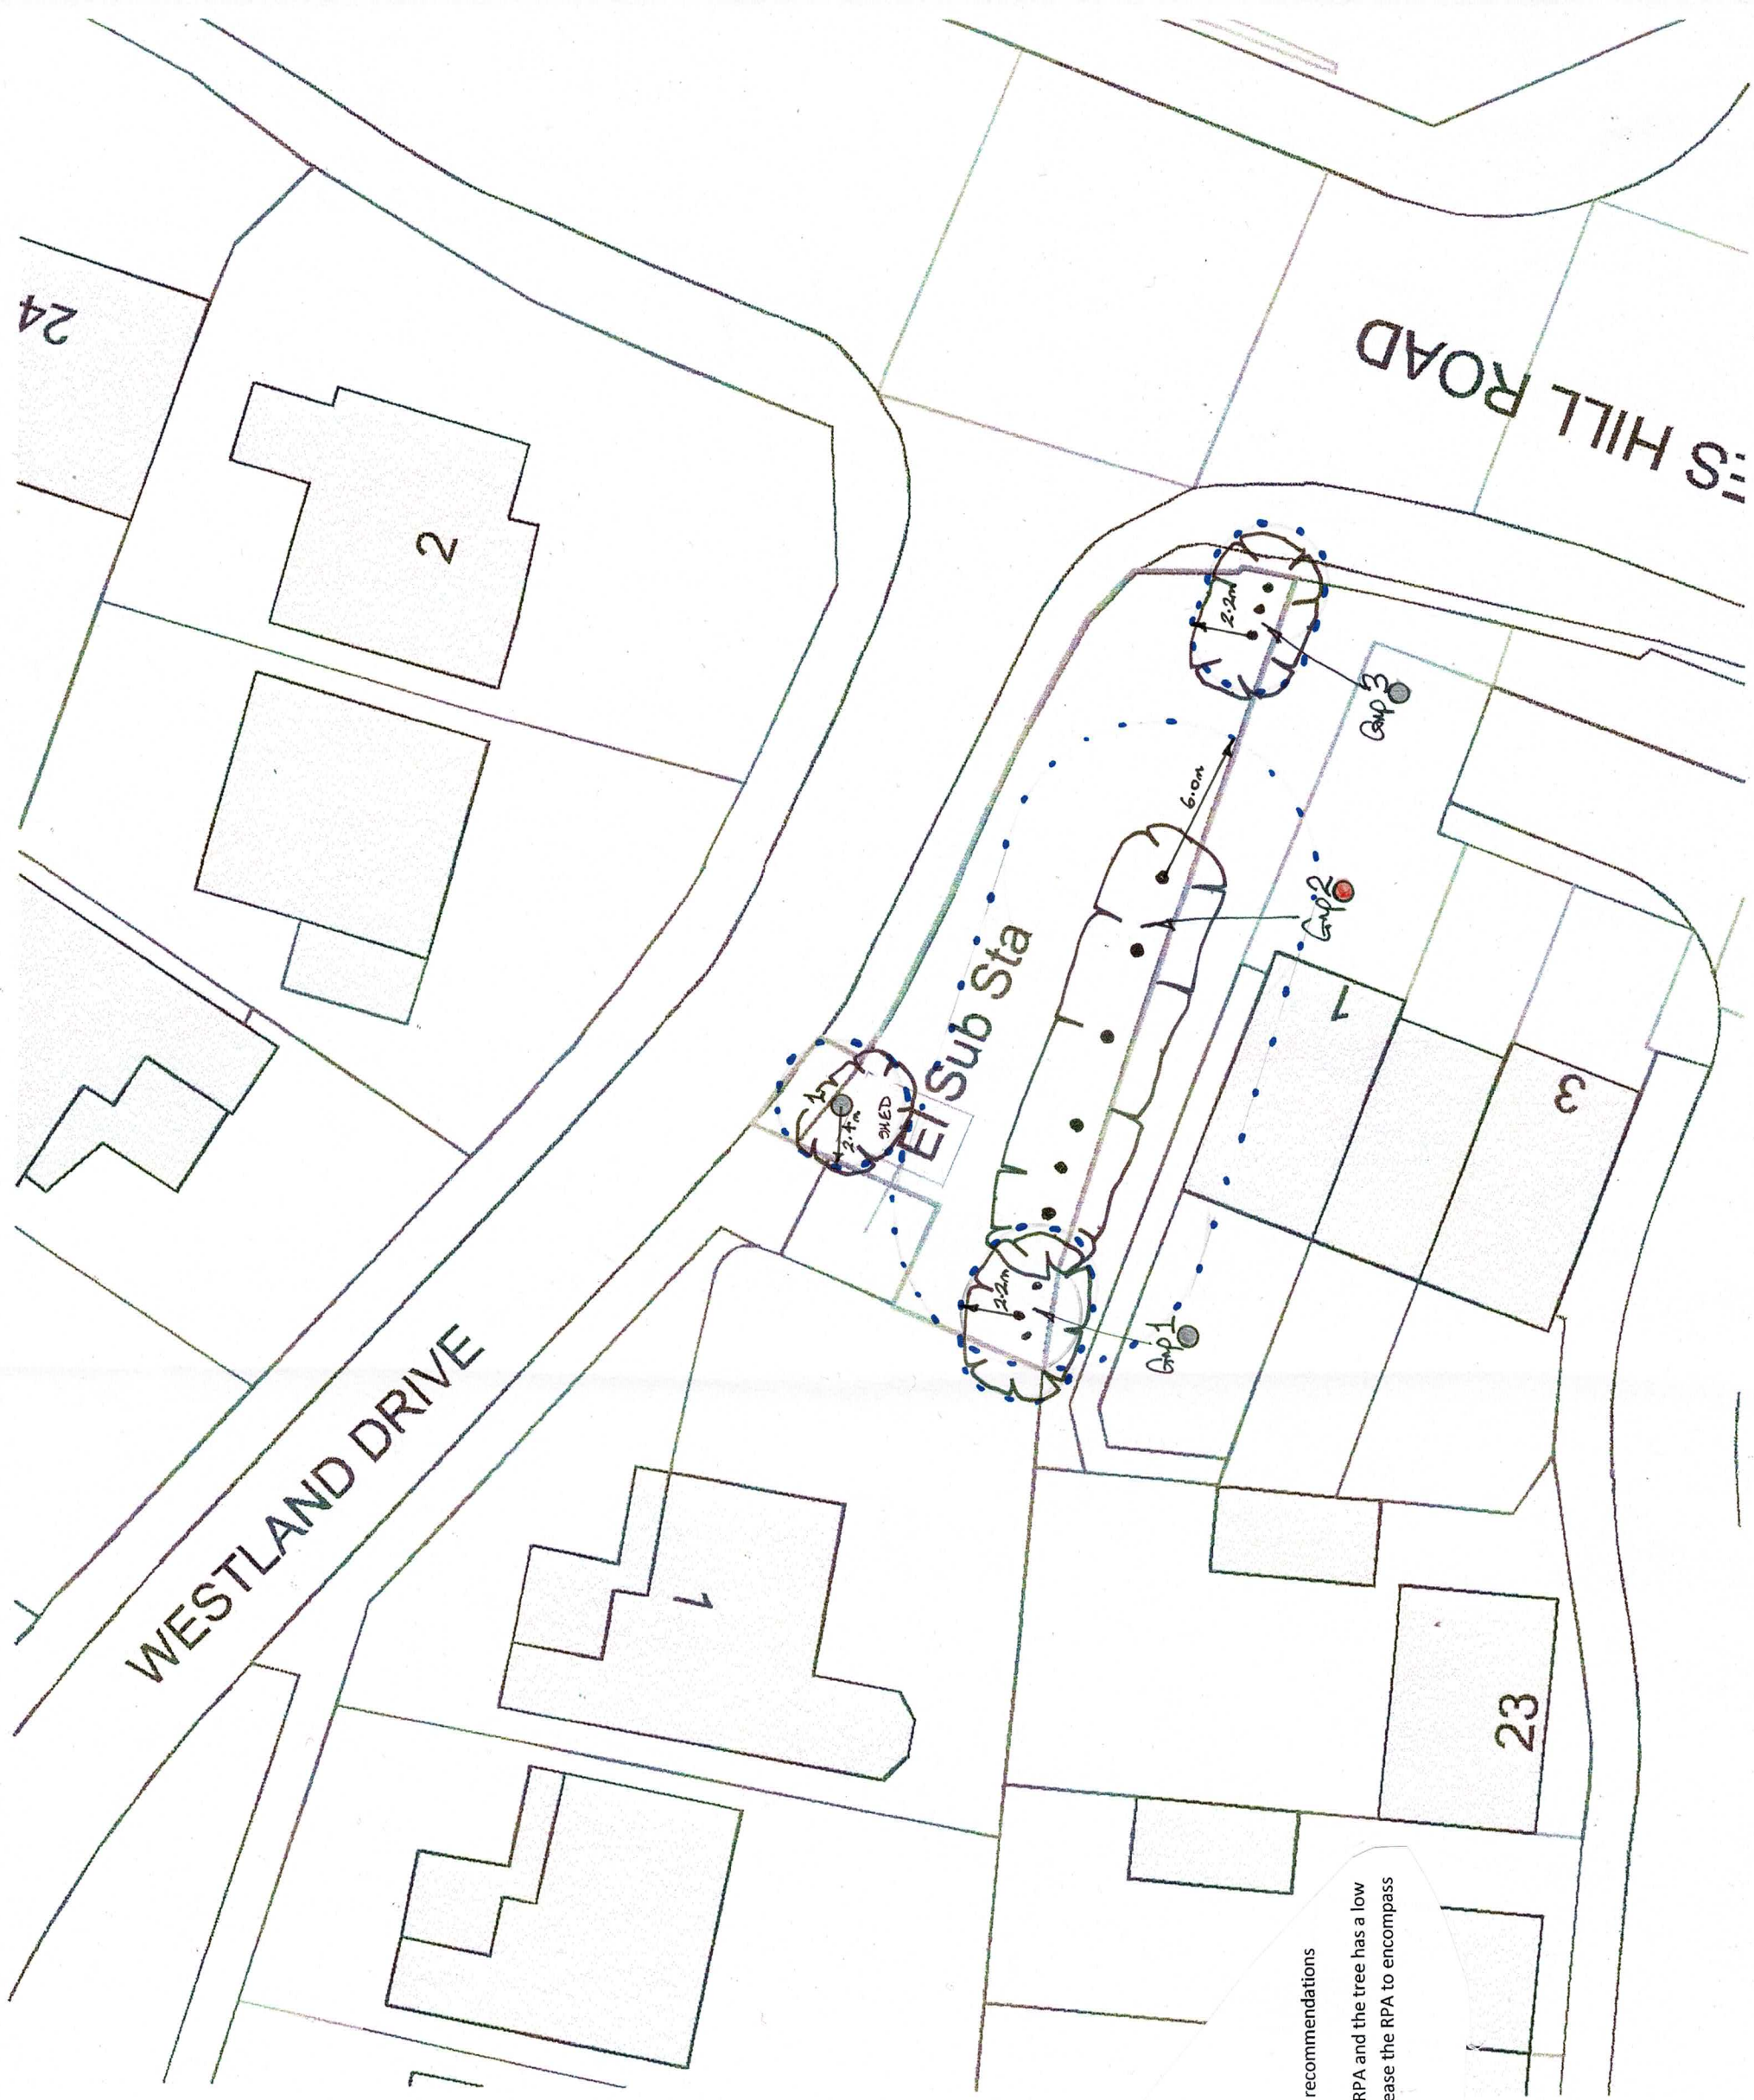

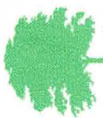		project	1 Westland Drive Waterlooville Hampshire
		client	Chris Flint Associates Ltd.
		title	Tree Protection Plan
		dwg	BJH 03/04
		scale	1:200 @ A3
		date	March 2020
		job	1113
		drawn by	bjh
		The Granary – White Chimney Row – Westbourne PO10 8RS 07875 520881 bernieharverson@gmail.com	


Key:



= Trees which will be retained and fully protected.

= Trees which cannot be retained with this layout and will be removed.

= The setting out positions for the Protective Fencing in accordance with BS5837:2012 recommendations – Section 6.2.

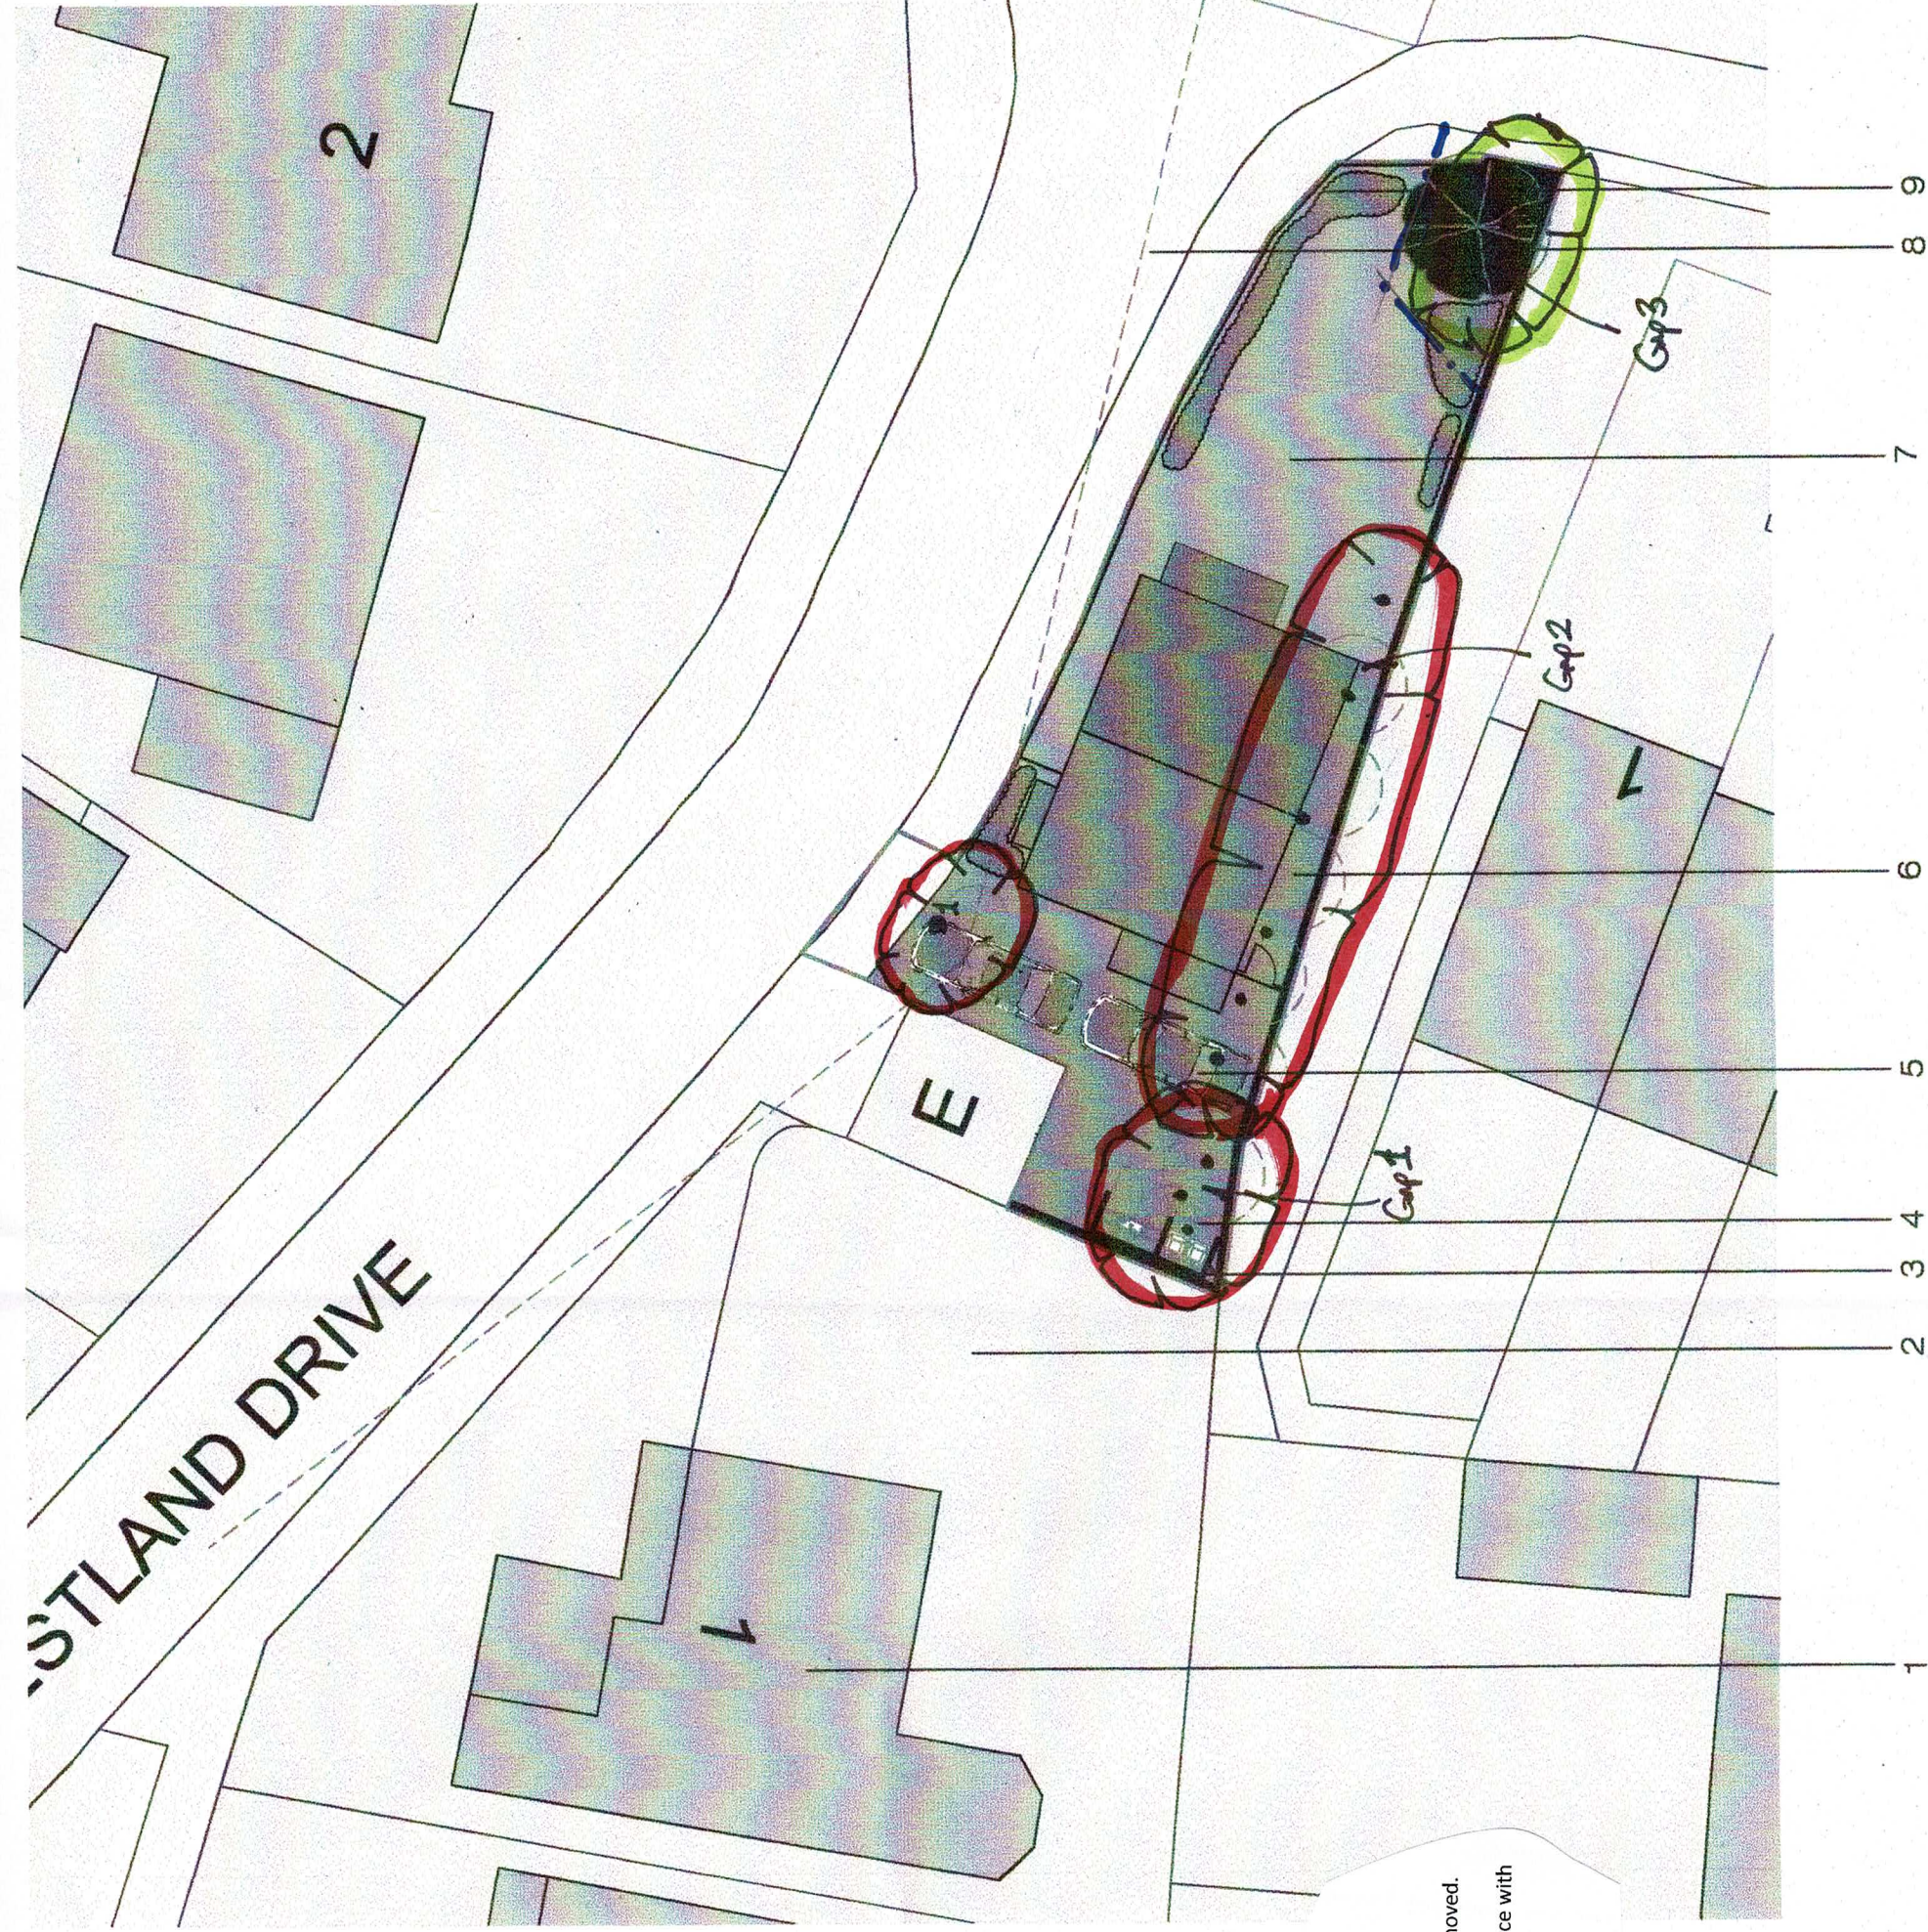

1 retained existing property

2 retained side/ rear garden area

3 new retaining wall adjacent existing electrical sub-station