


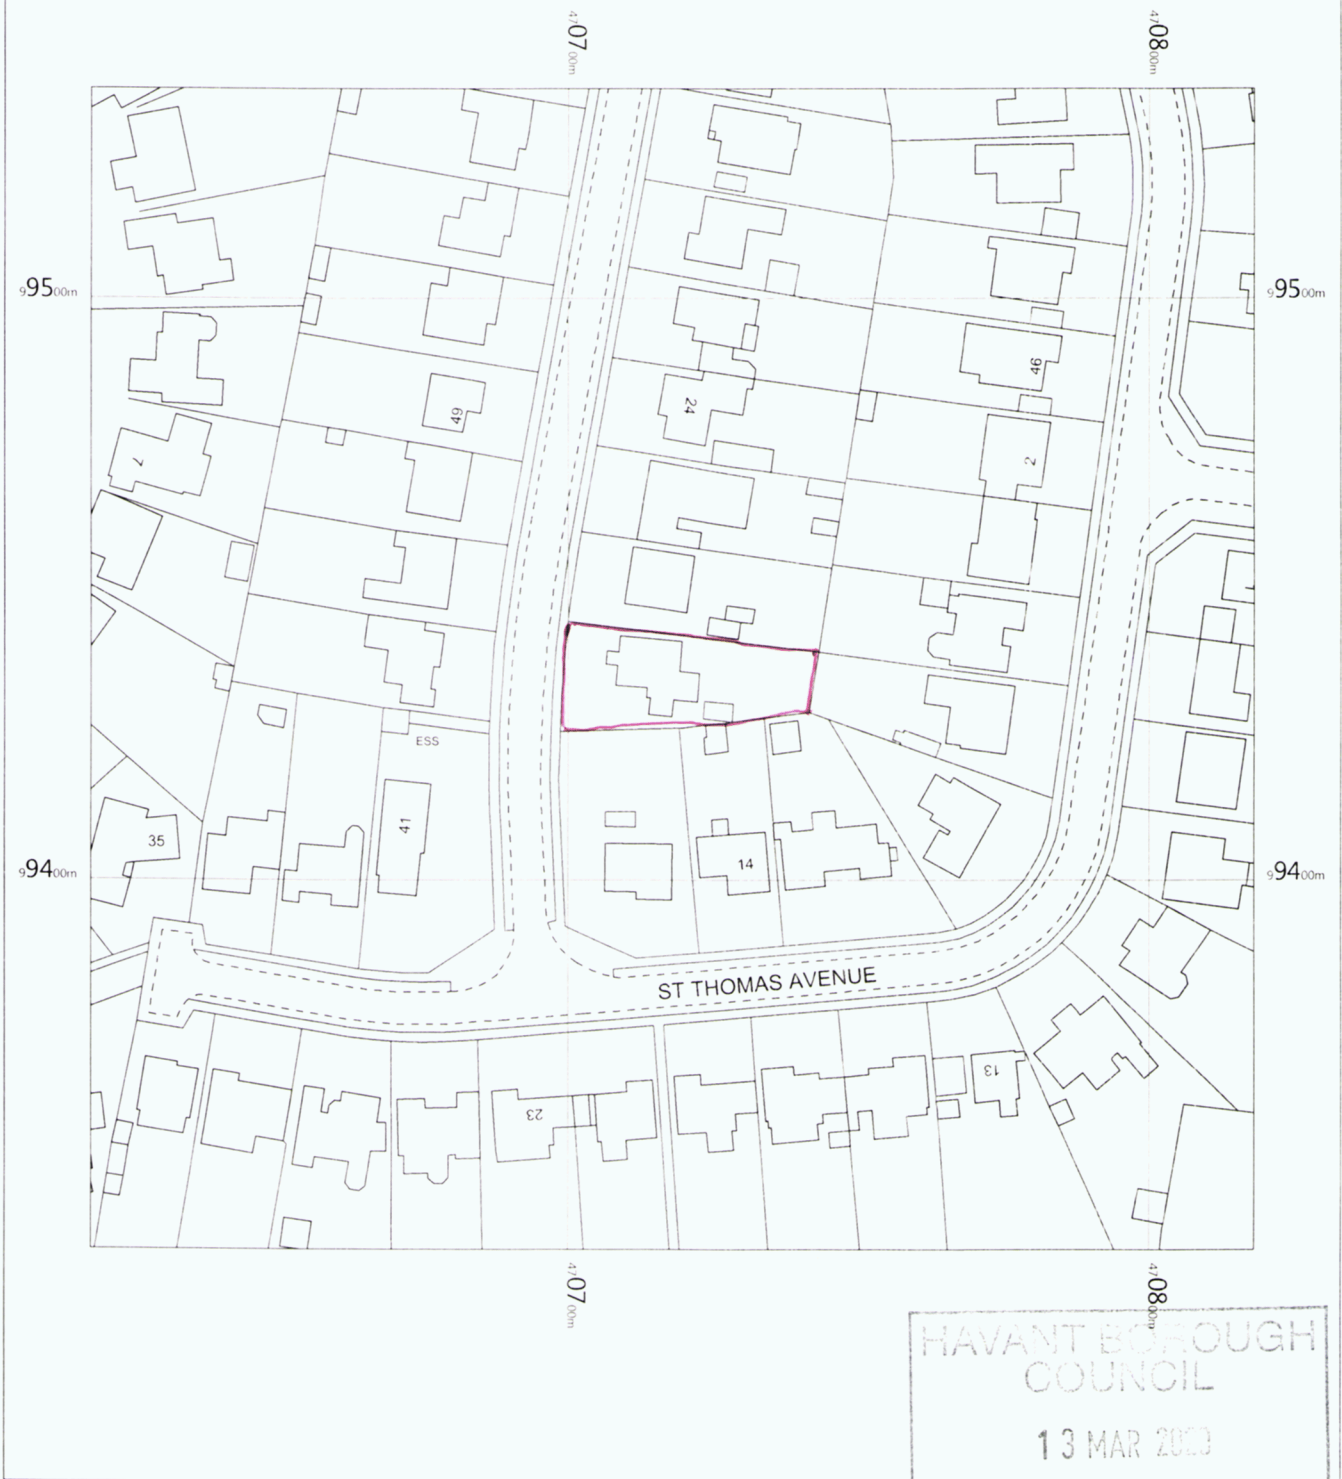

18 ST THOMAS AVENUE
HAYLING ISLAND
PO11 0EX

OS MasterMap 1250/2500/10000 scale
Monday, February 3, 2020, ID: BW1-00857404
www.blackwellmapping.co.uk

1:1250 scale print at A4, Centre: 470718 E, 99436 N

© Crown Copyright Ordnance Survey. Licence no. 100041041



BLACKWELL'S
www.blackwellmapping.co.uk

TEL: 0114 268 7658
maps.sheffield@blackwell.co.uk