


Location Plan #1200385

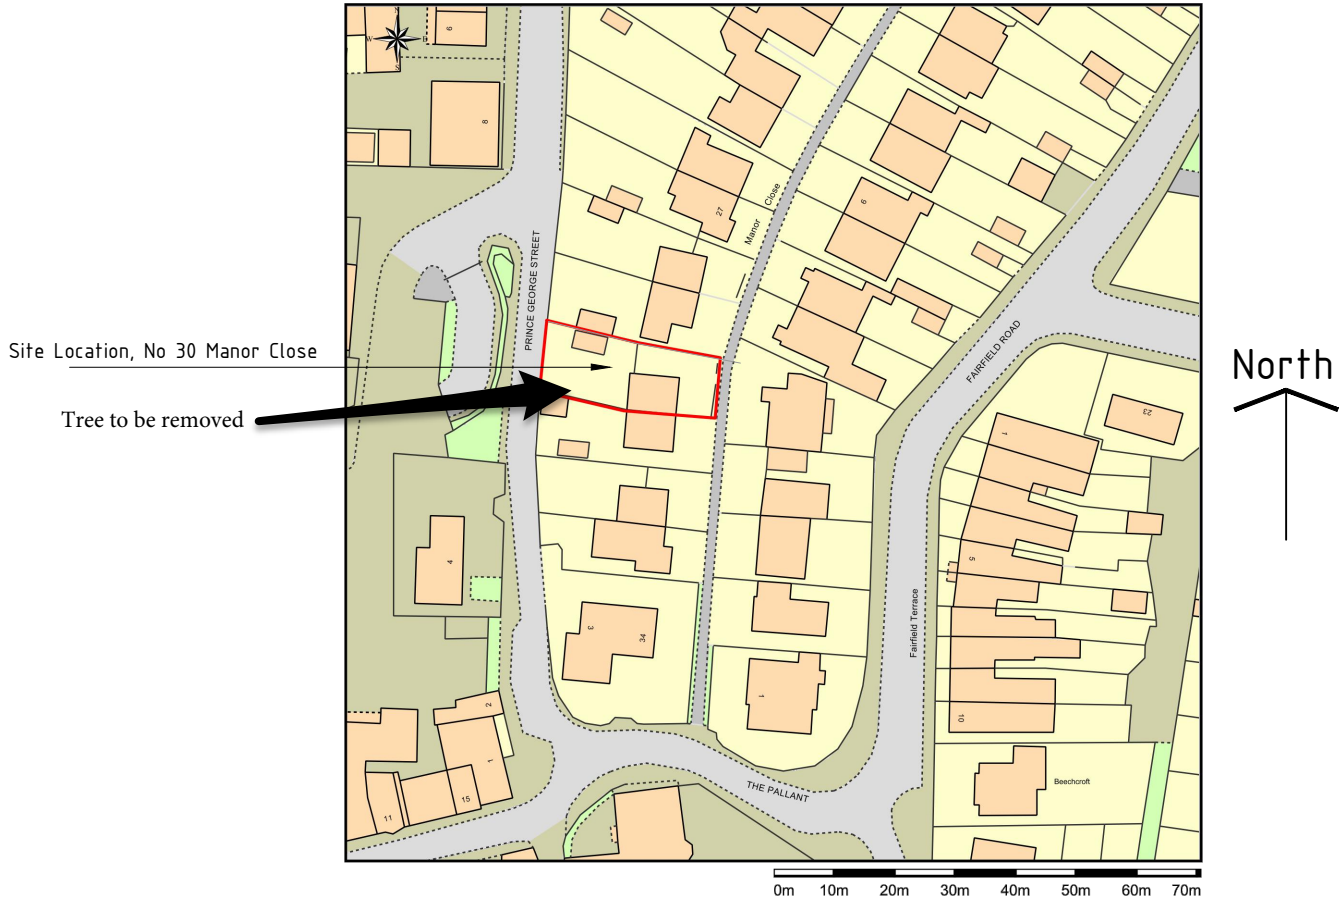

This Plan includes the following Licensed Data: OS MasterMap Colour PDF Location Plan by the Ordnance Survey National Geographic Database and incorporating surveyed revision available at the date of production. Reproduction in whole or in part is prohibited without the prior permission of Ordnance Survey. The representation of a road, track or path is no evidence of a right of way. The representation of features, as lines is no evidence of a property boundary. © Crown copyright and database rights, 2018. Ordnance Survey 0100031673

Scale: 1:1250, paper size: A4

REV	DESCRIPTION	DRAWN	DATE
DRAWN BY	BfS	CHECKED BY	
DATE	August 2020	DATE	
APPROVED BY		DATE	
BASE DRAWING SCALE	1: 1250 @ A4	SCHEDULE SHEETS	

CLIENT	Mr. & Mrs Piper
PROJECT	30 Manor Close, Havant Removal of Tree
TITLE	Site Location Plan

Cooper & Withycombe CONSULTING ENGINEERS Norwich House 14-15 North Street Guildford Surrey, GU1 4AF tel 01483 457373 Fax 01483 568116		
ARCHITECT	ARCHITECT	DWG. STATUS
PROJECT No	DRAWING No.	REV
18-1863	03	-
		PLANNING
		TENDER
		CONSTRUCTION
		RECORD