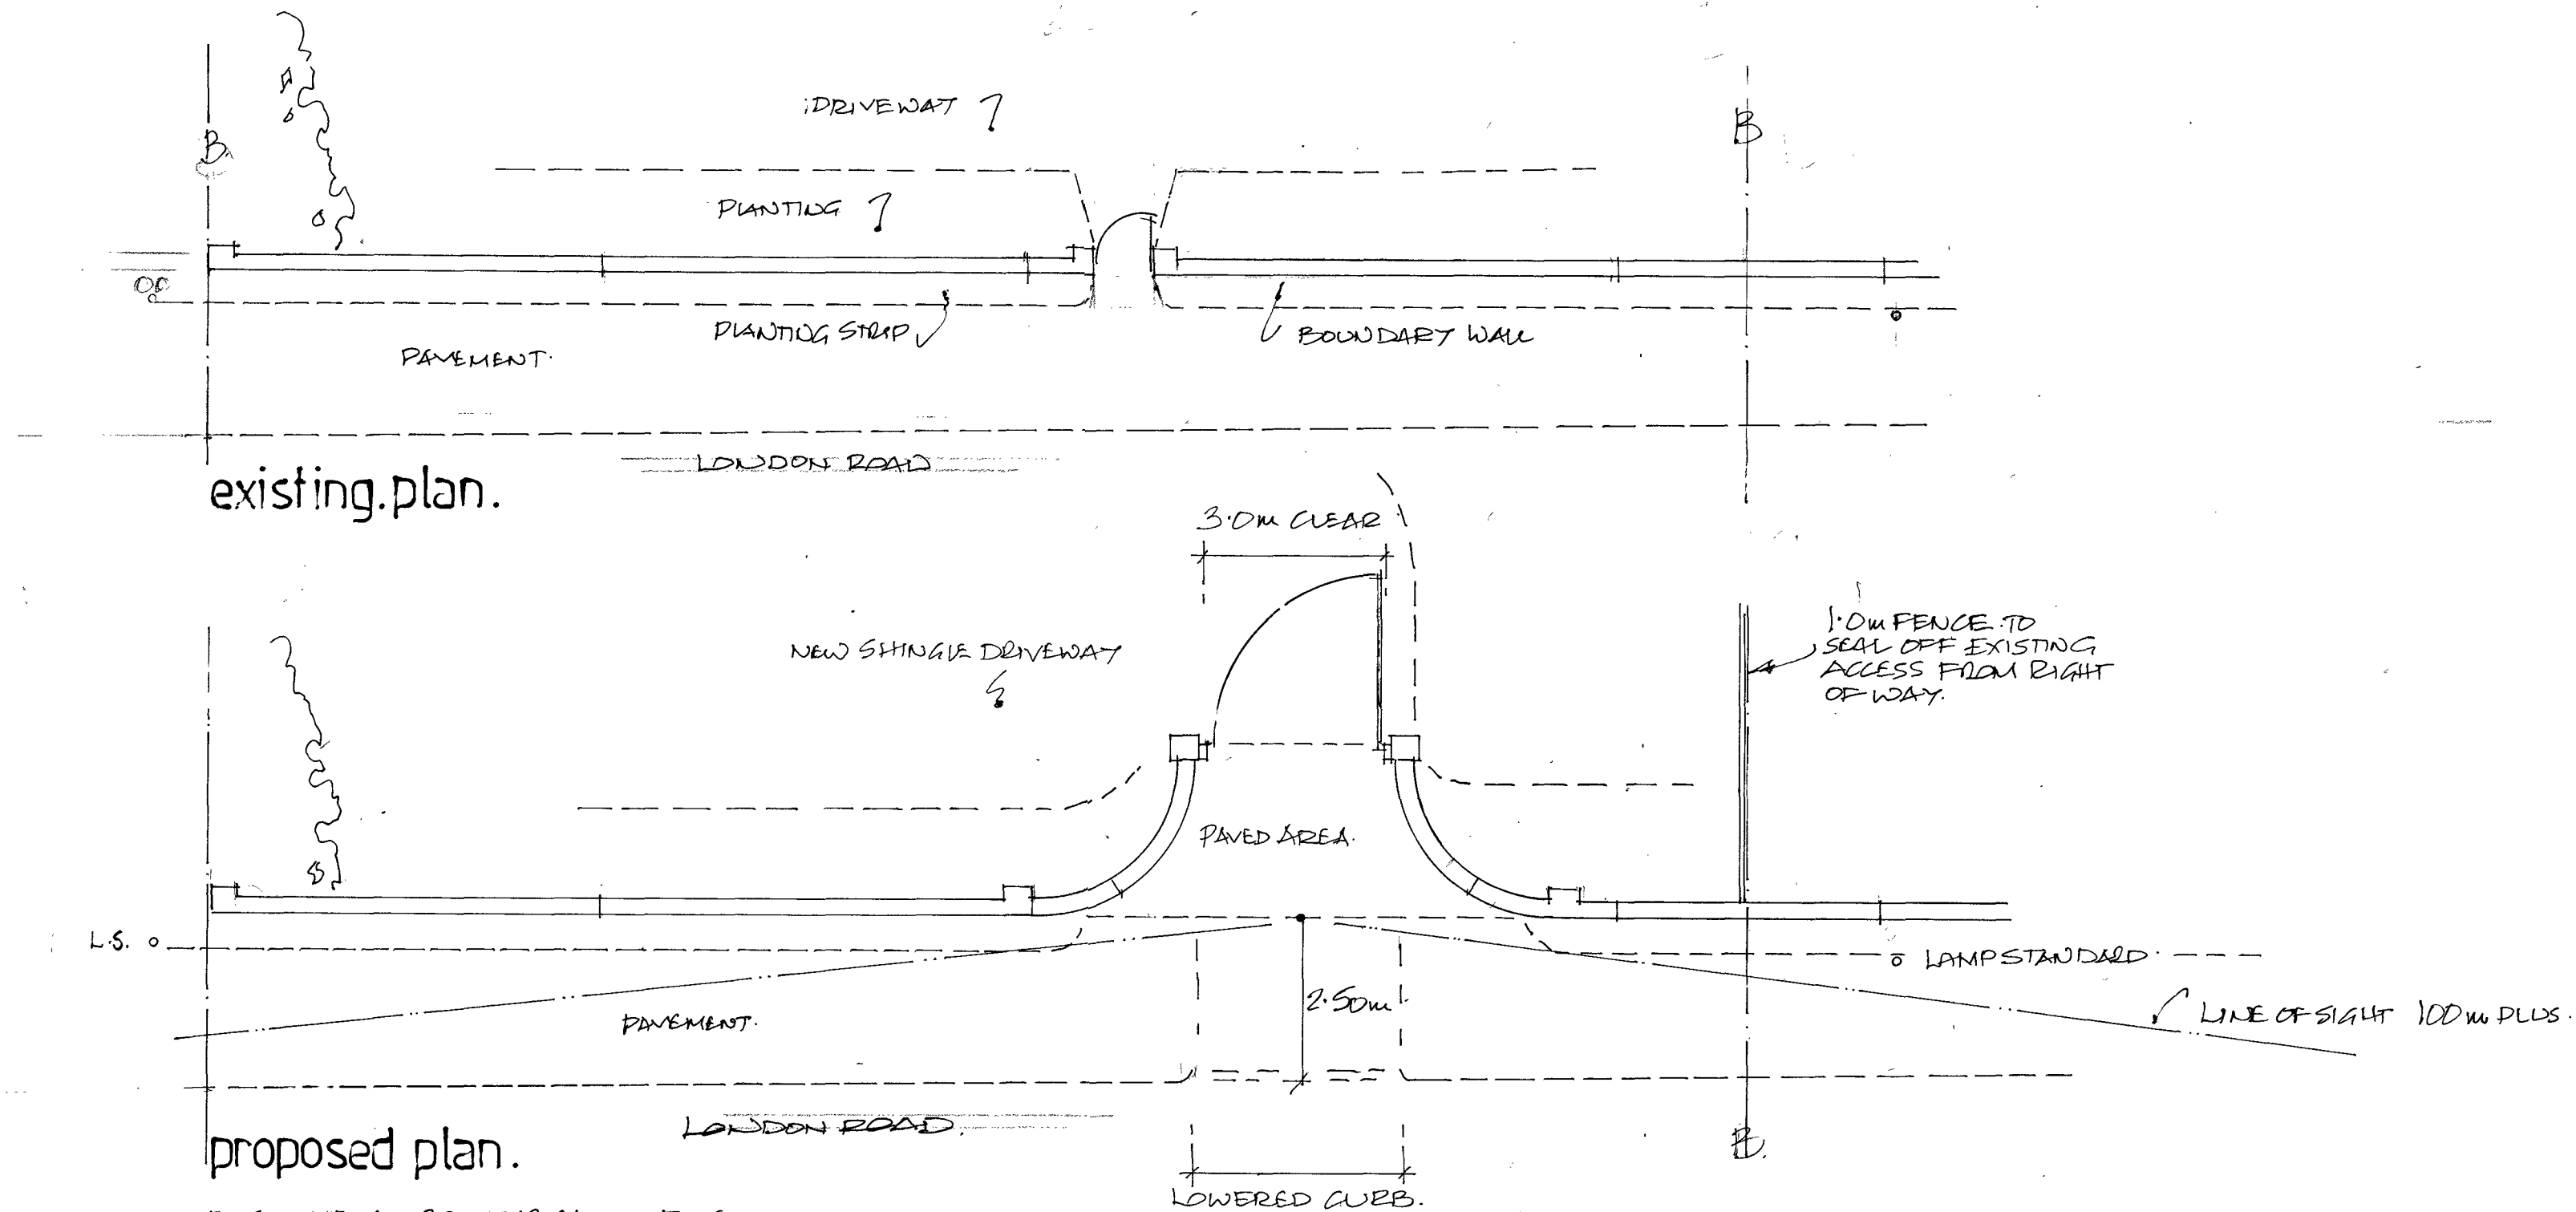


A	Date	Revision
© copyright		
THORNS YOUNG ARCHITECTURAL		
THORNS-YOUNG LTD CHARTERED BUILDING CONSULTANTS Website: www.thornsyoun.co.uk		
Fareham 21 Middle Road Park Gate SO31 7GH Tel: (01329) 888 322	Portsmouth 232 London Road North End PO2 9JQ Tel: (02392) 672 883	
Client		
MRS. A. PARKER		
Job Title		
384 LONDON ROAD WATERLOOVILLE.		
Drawing Title		
PROPOSED VEHICLE CROSSING AND ALTERATIONS TO BOUNDARY WALL.		
Scale 1:100 AT A2.		
Date APRIL '20	Drawn by BT.	
Drg. No.	Rev.	
4062.20.		