



PHYSICAL SCALE IN METERS @ 1:100

NOTES:  
This drawing has been produced solely for PLANNING/DESIGN.  
Do not Scale from this Drawing except for planning purposes.  
Any drainage shown is presumed and to be checked on site before commencement of works.  
This drawing is the copyright of MF Designs Ltd.

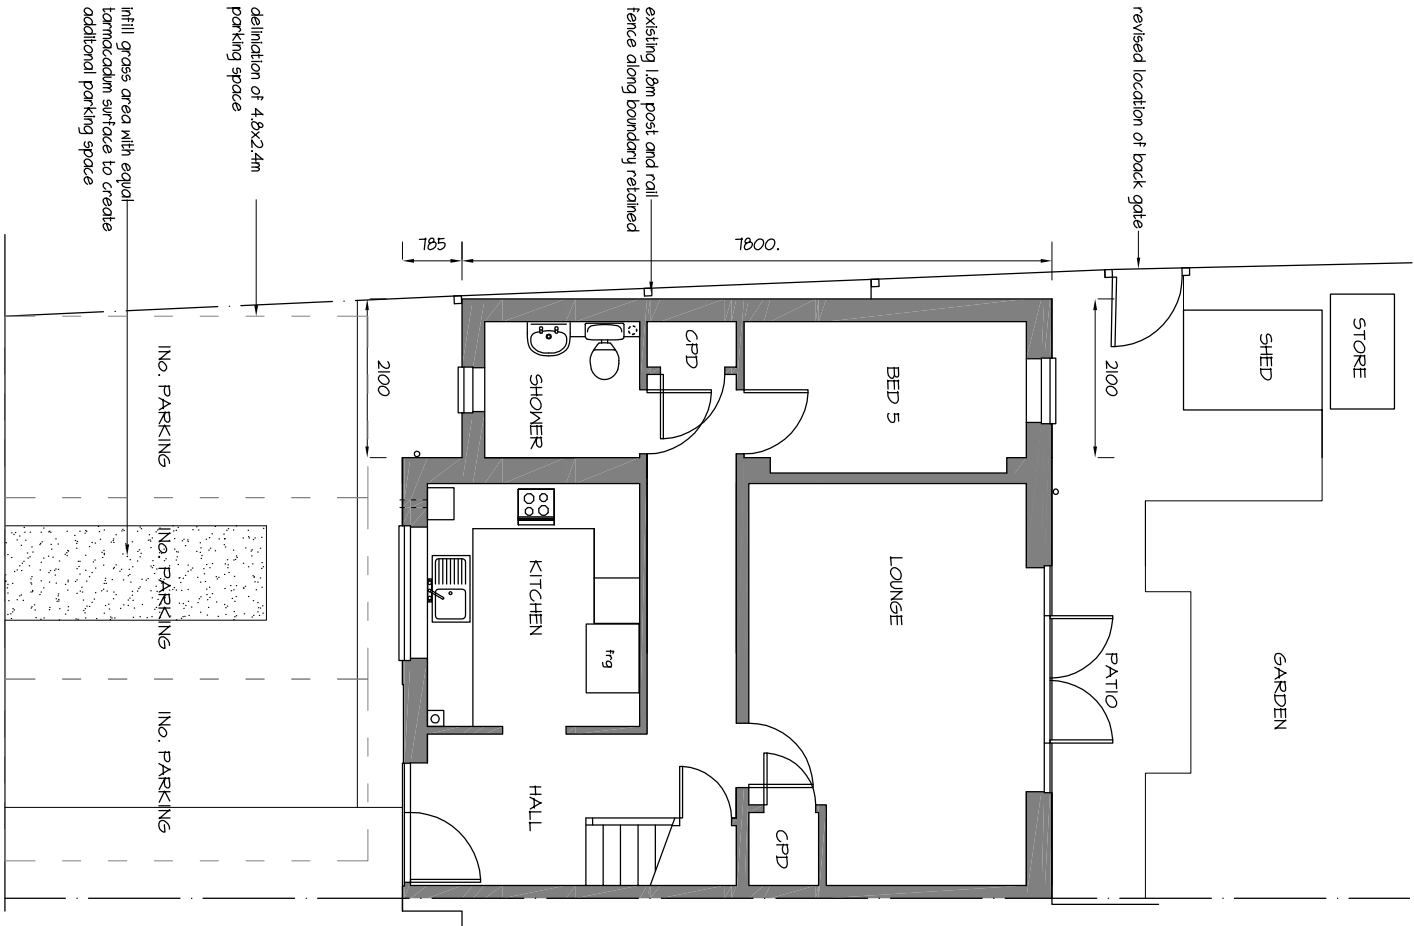

Proposed Ground

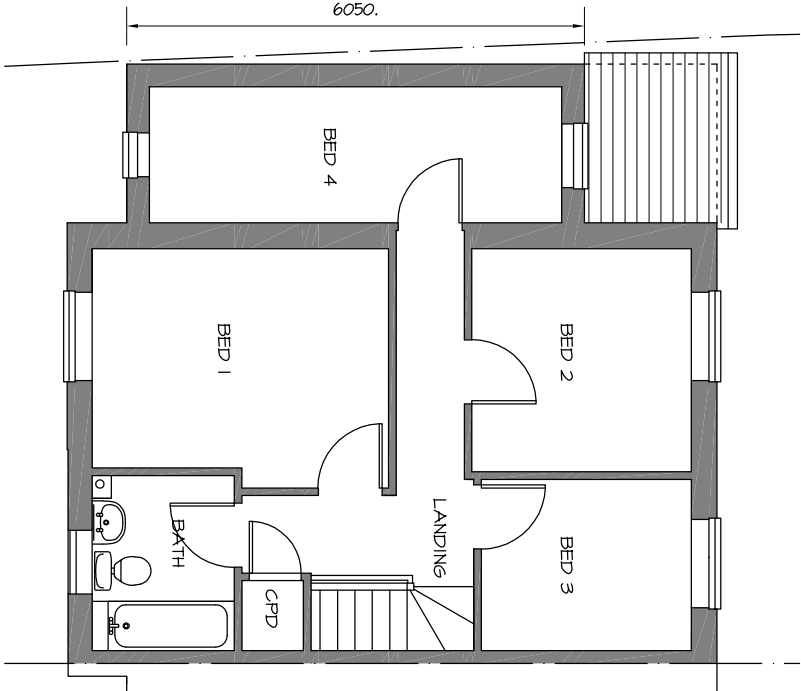

Proposed First



A: 12/08/2020 - Infill to grass area to allow for 3No. parking spaces

**mf designs ltd**  
Chartered Architects



36 Grove Road • Havant • Hampshire • PO9 1AR  
Director: Martin Farrer RIBA • Co Registration No.4507379

t/f 02392 470967  
e admin@mfdesigns.org.uk

Date: June 2020  
Scale: 1:100

Job No: 3229  
Dwg No: P\_10 A

SIDE EXTENSION to 77a Cunningham Road, Waterlooville. PO7 5TZ