


NOTES:


Dimensions to be checked on site before commencing work. Any discrepancies shall be reported to the architect immediately.

Do not scale from these drawings except for planning purposes. Use figured dimensions only.


Where applicable this drawing is to be read in conjunction with other consultants' drawings.

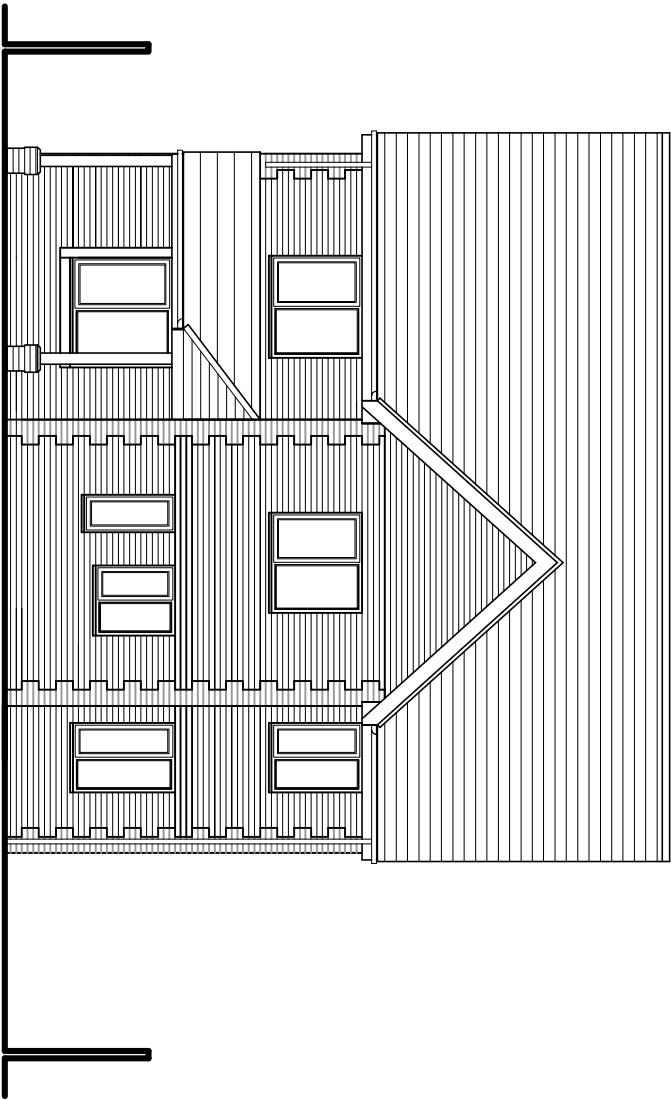


North (front) elevation

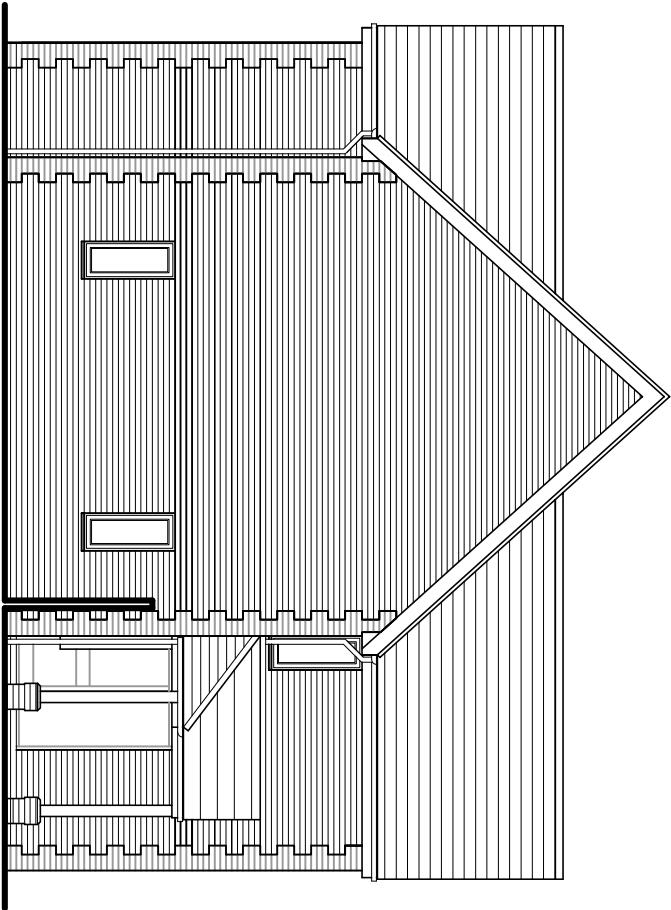

East (side) elevation

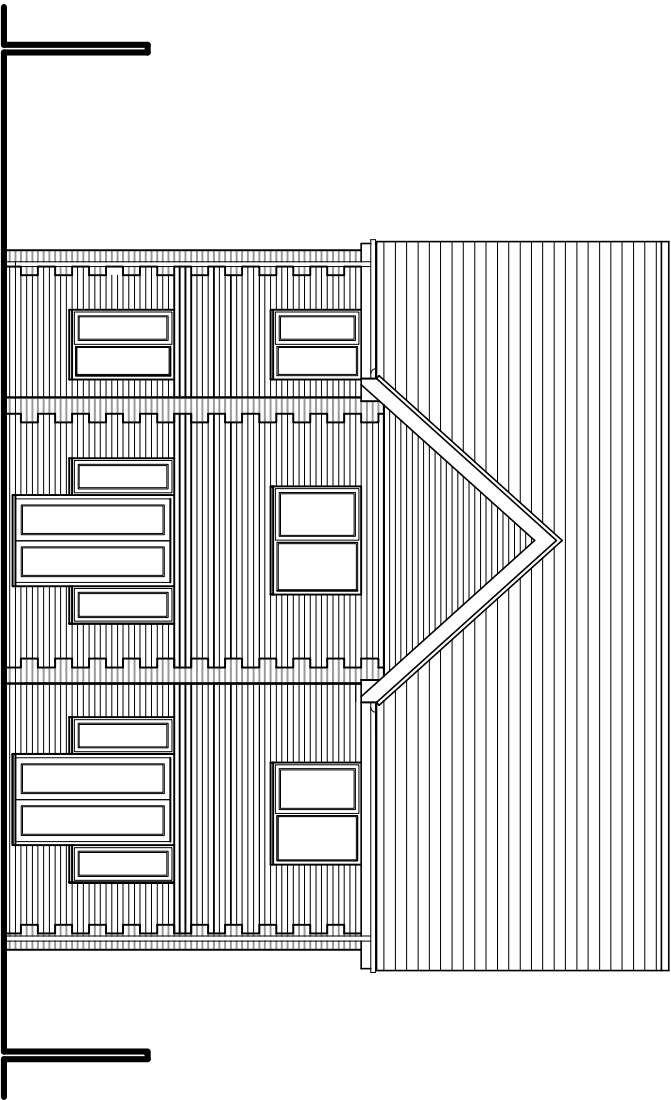

South (rear) elevation

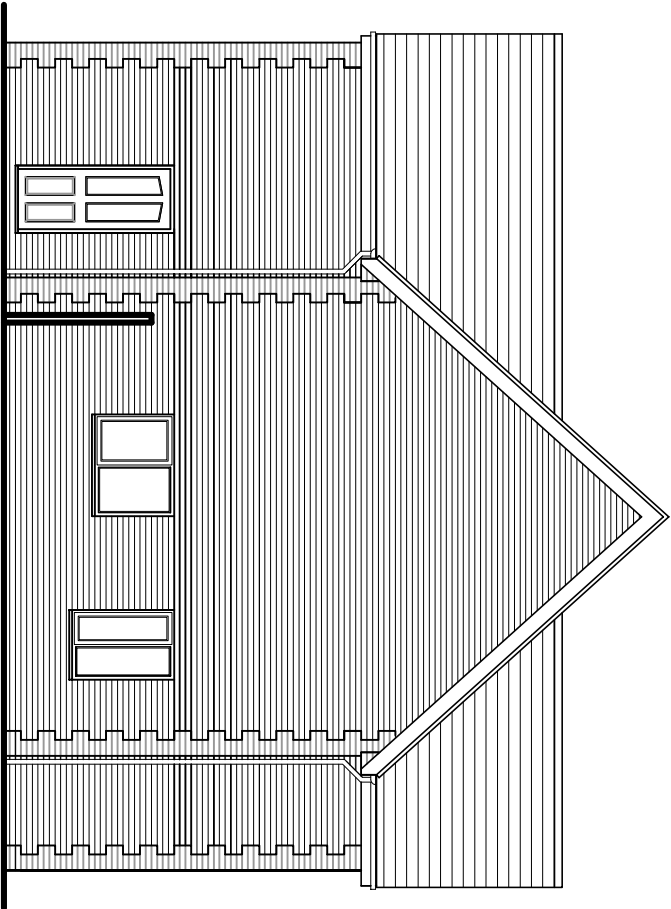

West (side) elevation

Existing elevations scale 1:100



For MR & MRS CHAPMAN	Title EXISTING ELEVATIONS			Office Tel: 01243 983732
Project PROPOSED EXTENSION AT 80a HAVANT ROAD, EMSWORTH HANTS, PO10 7LH	Date MAY 2020	Drawn JB	Scale 1:100 @ A3	Checked .
	Job Number PL27820		Drawing Number 42	Revision
Email: admin@jb-architecturedesign.com				Web: www.jb-architecturedesign.com
				