


Parking Arrangements

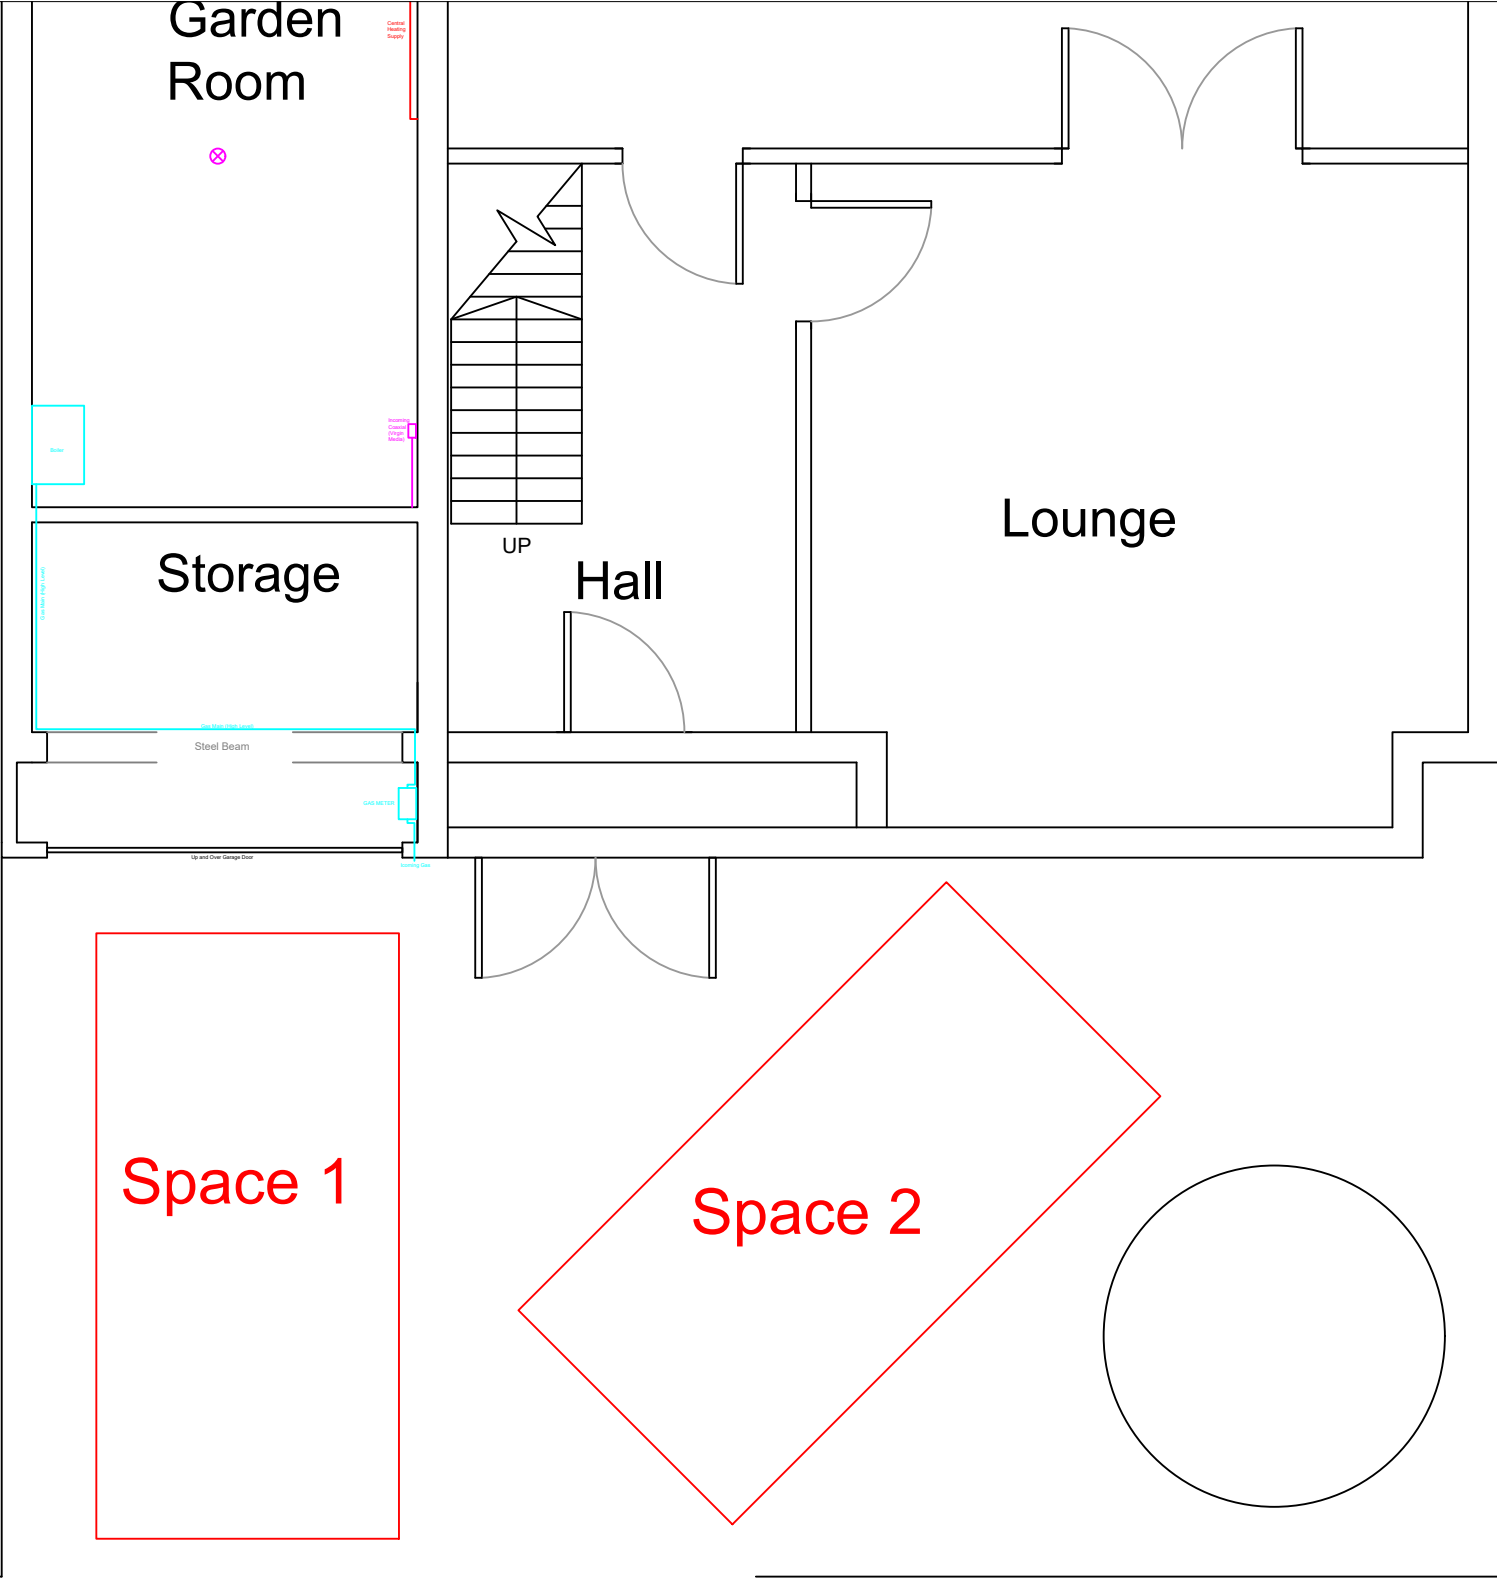

Notes:

For Planning
No Changes

Date:	Scale @ A3:
Sep' 19	1:75
Drawn By:	Checked By:
T.C.M	
Job:	
Joynson - 6 Alsford Road	
Drawing Number:	
AJ-MLLB-00-XX-DR-B-0006	