


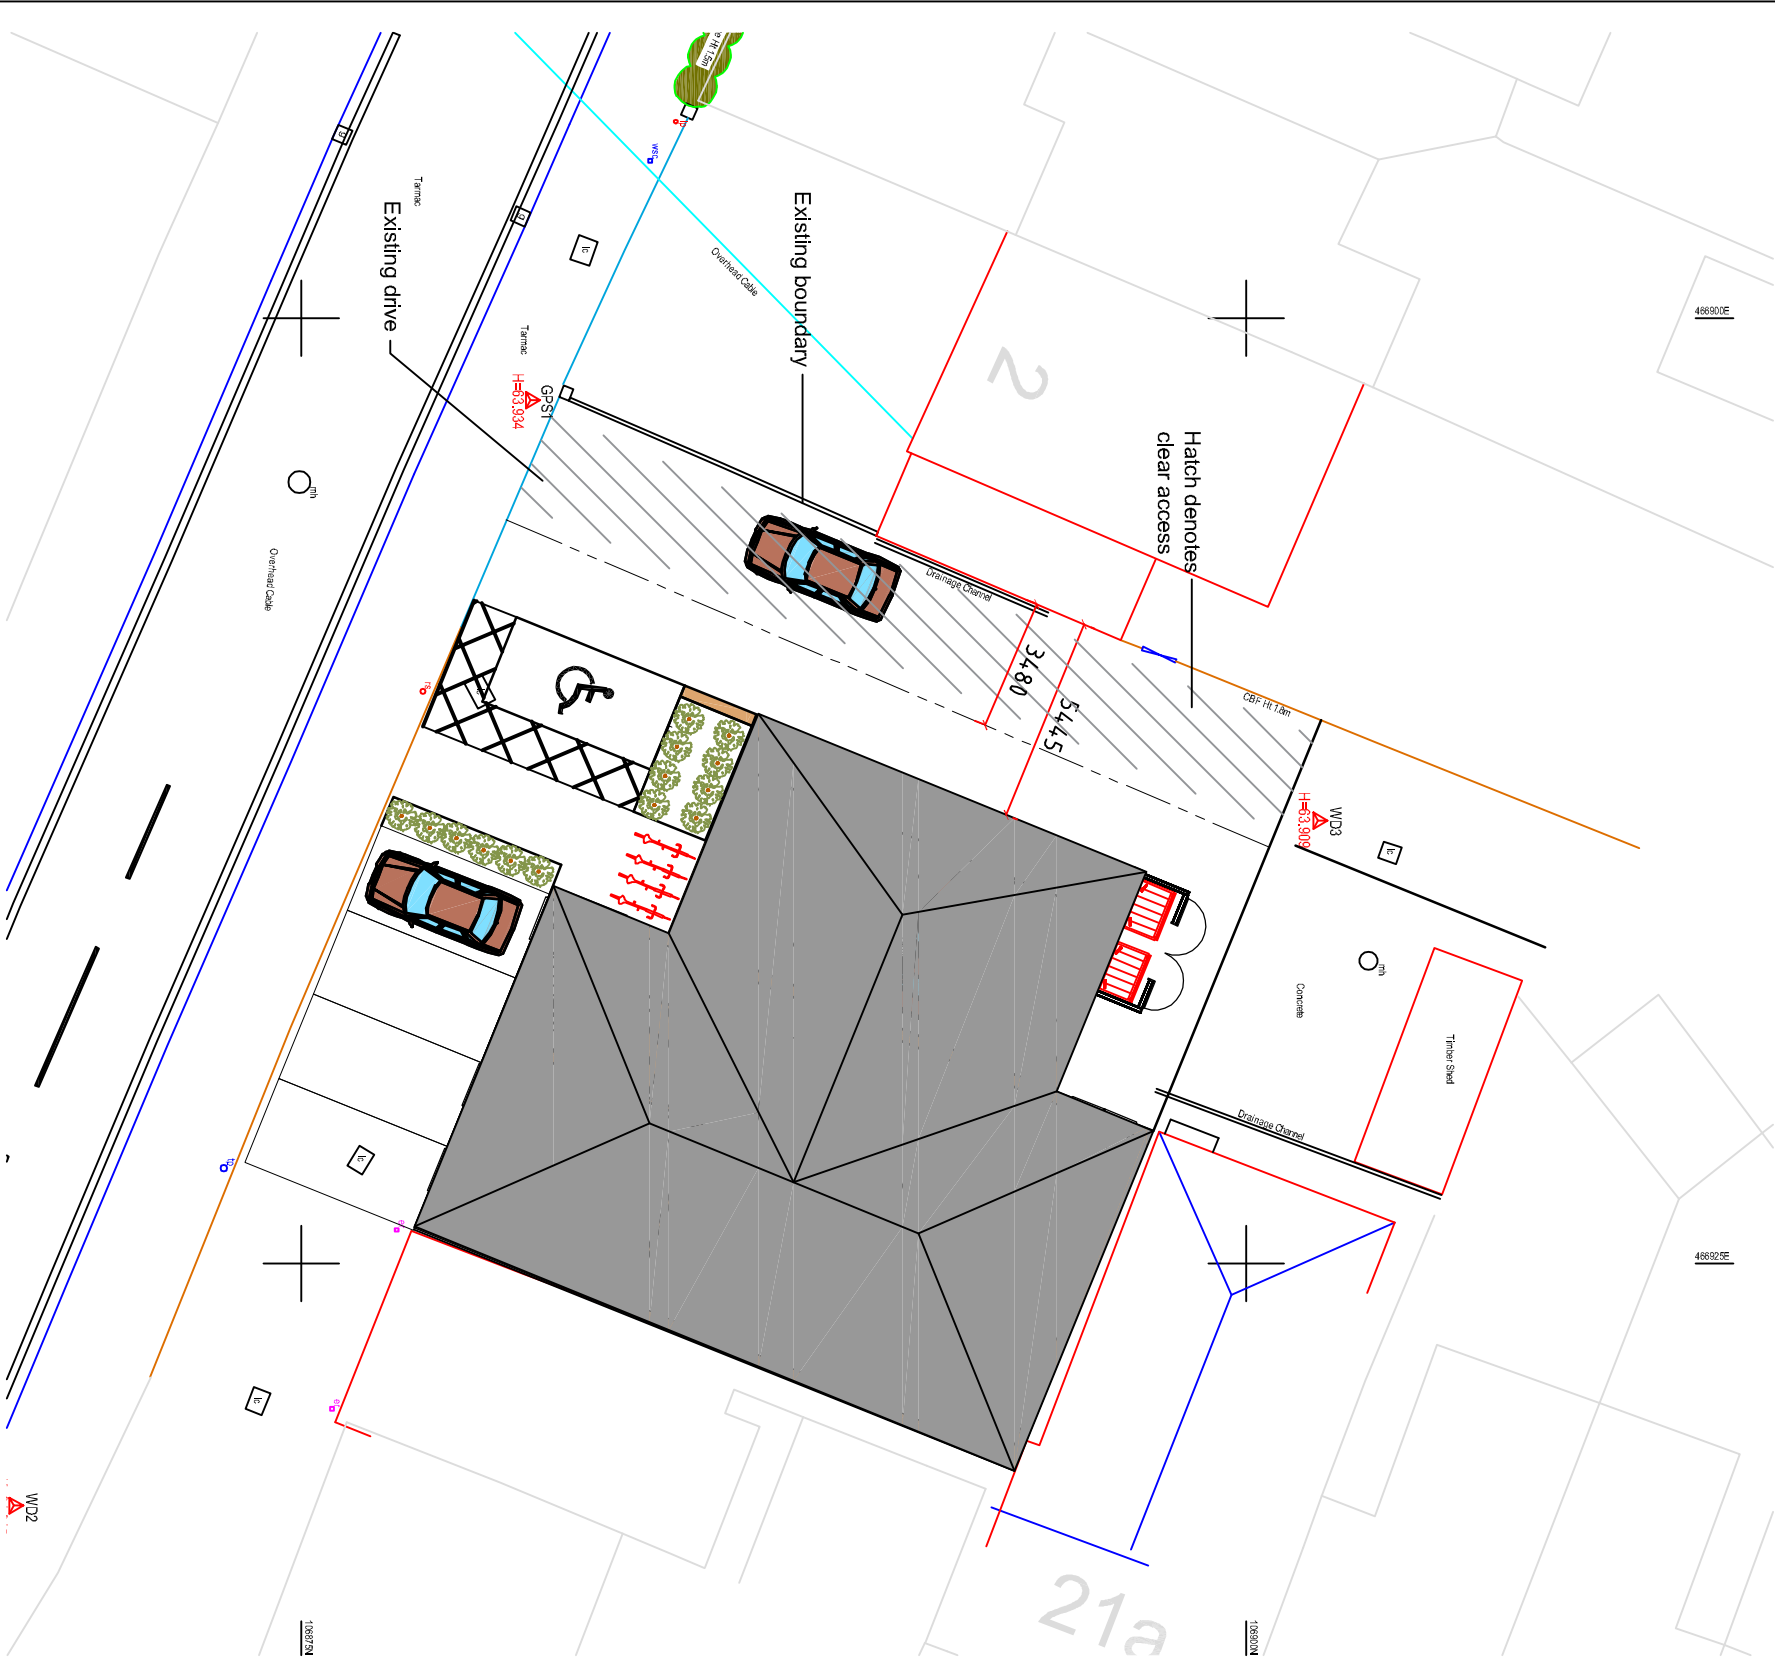

Rev	By	Description	Date	Drawn	Checked

Project :
Twistedpair
19 London Rd,
Widley,
Waterlooville
PO7 5AS

Drawing Title:
Proposed Access Drive

Chris Flint Associates Ltd
CHARTERED SURVEYORS - PROJECT MANAGERS
DEVELOPMENT CONSULTANTS

Drawn By	Date	SHEET SIZE	Approved By	Date
CF	03/10/19	A3		

Drawing No.	Revision	Scale
CFA FULL	S1 01	1-200

PLANNING

2 Emerald Close Waterlooville, Hants PO7 6NZ
tel: 023 92 432484 fax: 023 92 338554
Email: chrisflintassociates@gmail.com