



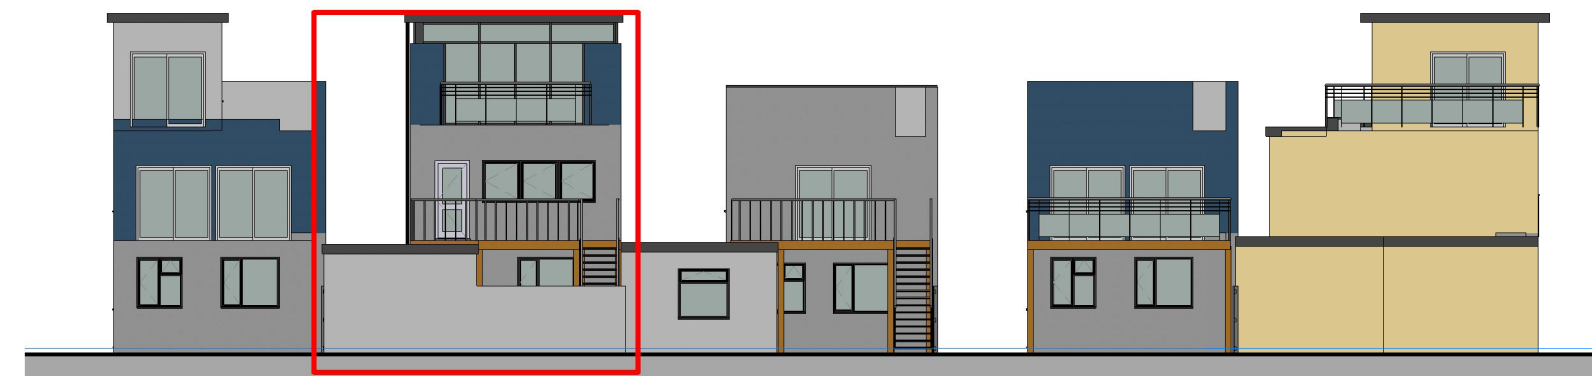

1 West Street Scene
1 : 200



2 East Rear Scene
1 : 200

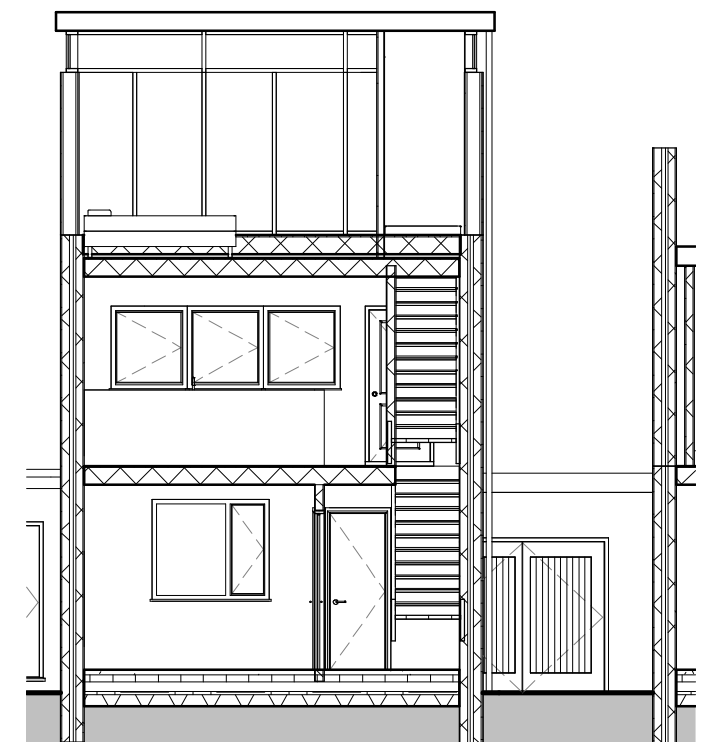

3 North South Site Section
1 : 100



4 East West Site Section
1 : 100

IJ Murray Associates Ltd

CIAT
REGISTERED PRACTICE

www.ijma.co.uk

I J Murray Associates Ltd
 200 Seafront
 Hayling Island
 Hampshire
 PO11 9HR
 Phone 07779 246915
 e-mail ian@ijma.co.uk

These drawings are the property of IJ Murray Associates Ltd and should not be reproduced or used in any way without the permission of a Director of IJ Murray Associates Ltd

These drawings are for planning and building regulation purposes only and are not for construction. All dimensions should be checked on site before work commences

Mr&Mrs Hackshall
 23 Sandy Beach Estate

Proposed Street Elevs&Site Secs			
Project number	Project Number	A113 V8	
Date	Issue Date		
Drawn by	Author		
Checked by	Checker	Scale	As indicated