
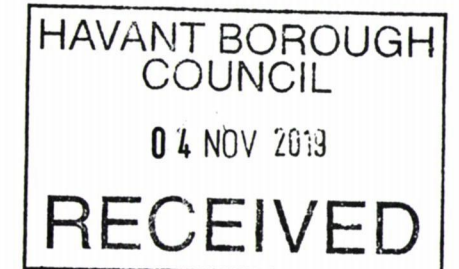


**PROPOSED TWO STOREY REAR ADDITION.
4, CROMWELL TERRACE, W. STREET, HAVANT.
FOR P CARTLAND & J COX.**

STUDWORK WELL BRACED 100x50MM TIMBER WITH
12.5MM PLASTERBOARD AND SET BOTH SIDES BUILT
OFF DOUBLE JOIST WHERE APPROPRIATE. INSERT
SOUND DEADENING QUILT MIN DENSITY 10KG/M3

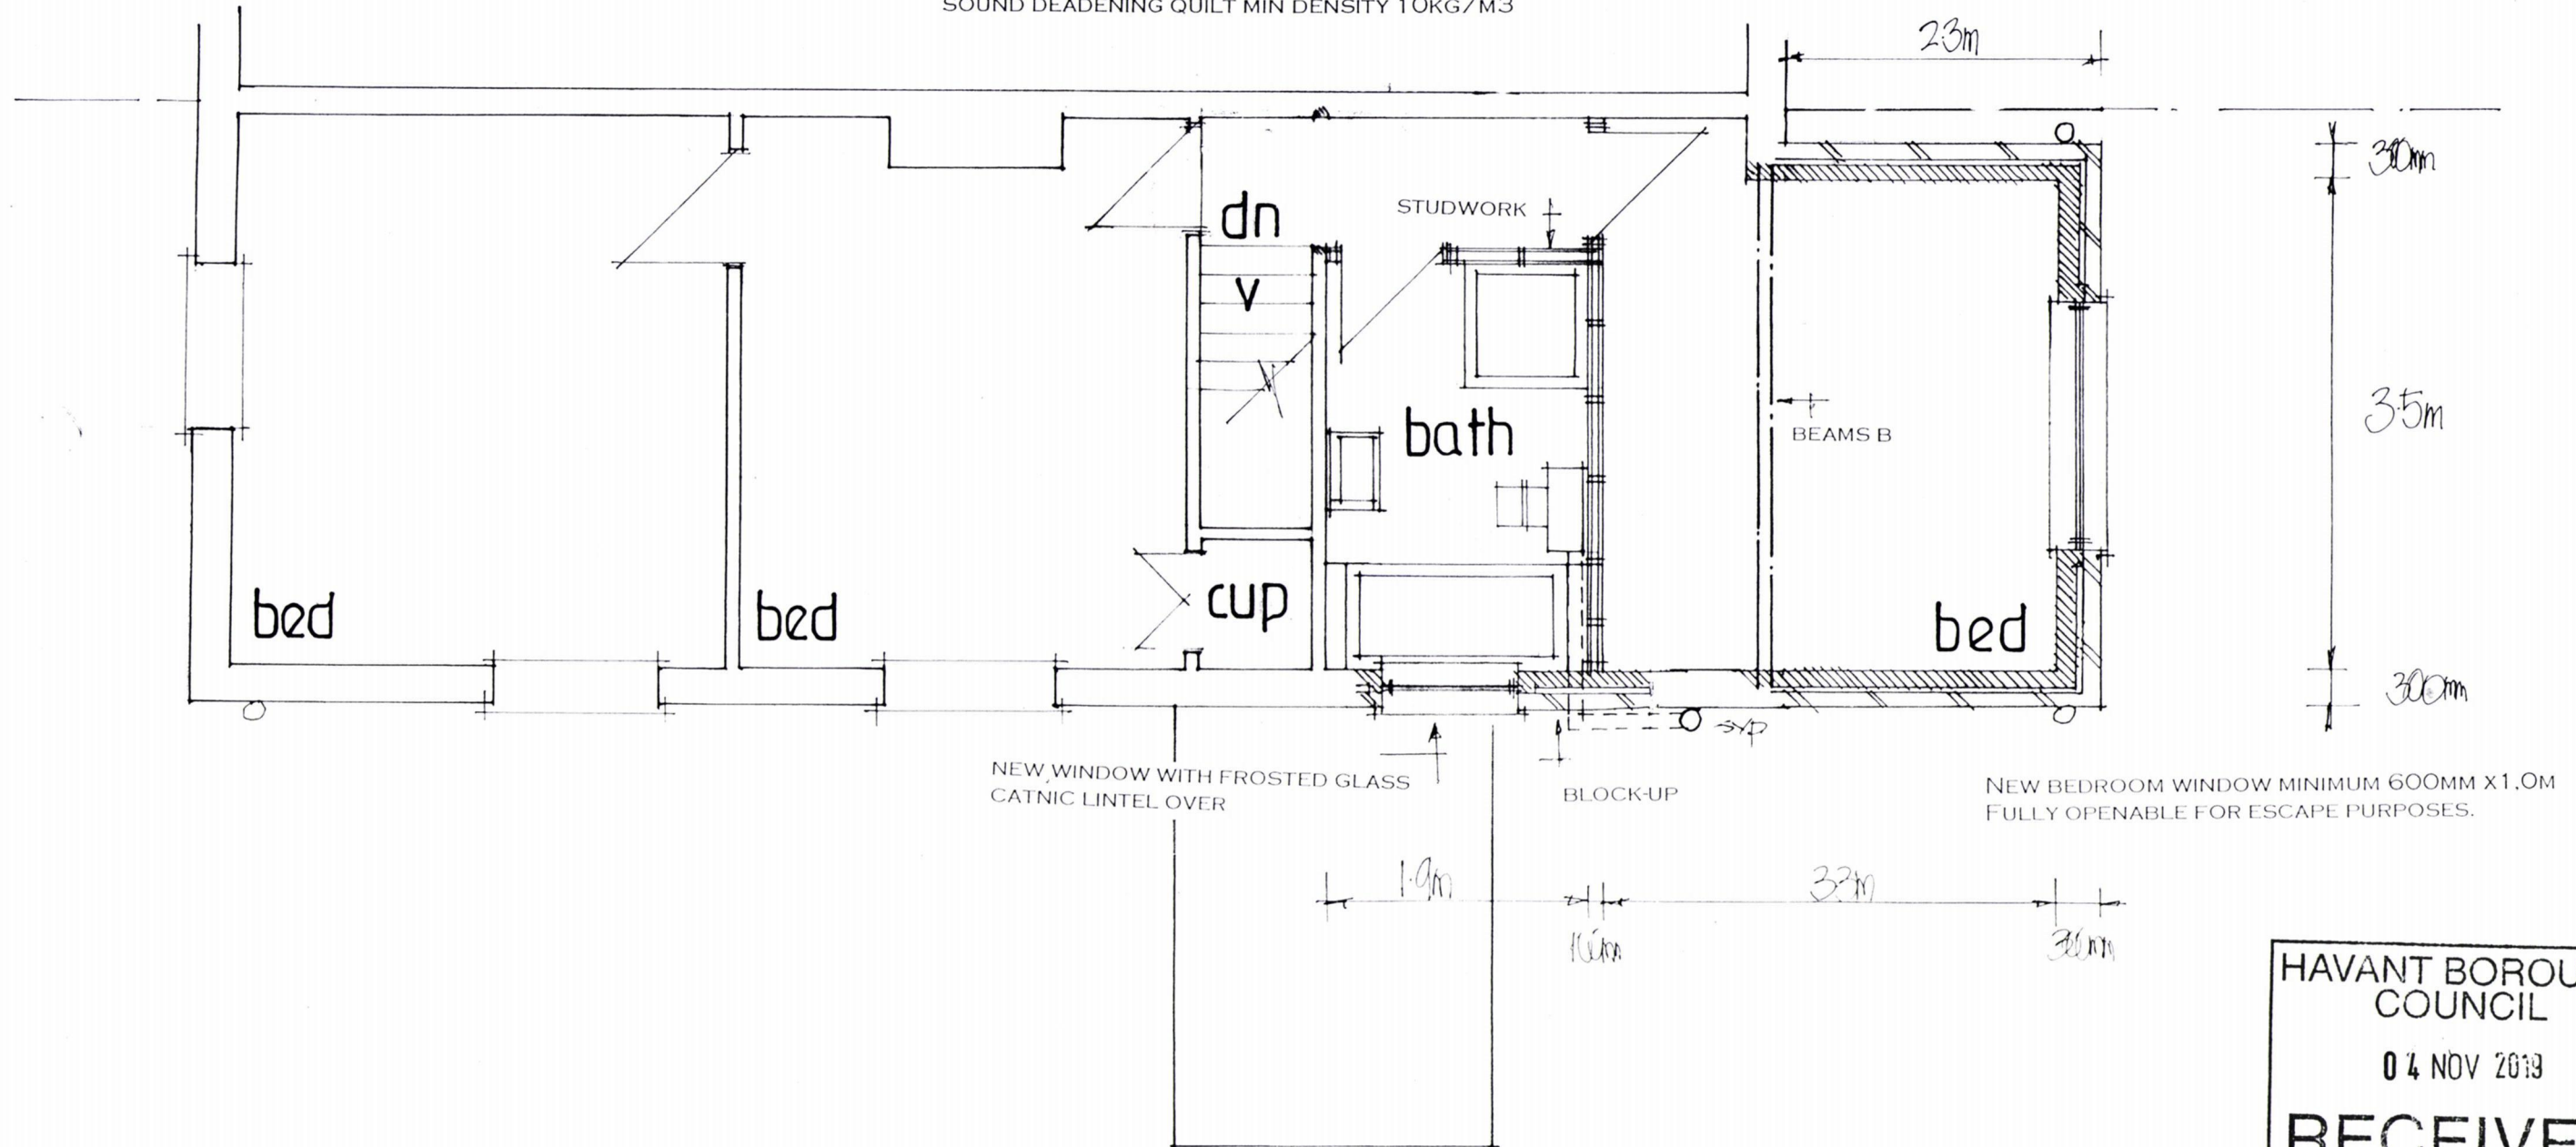

date oct 19
scale 1:50

PROPOSED FIRST FLOOR

PETER J. WALKER
ISLAND DESIGN
182 SEAFRONT, HAYLING ISLAND, HANTS
PO11 9AN
TEL : 02392467571