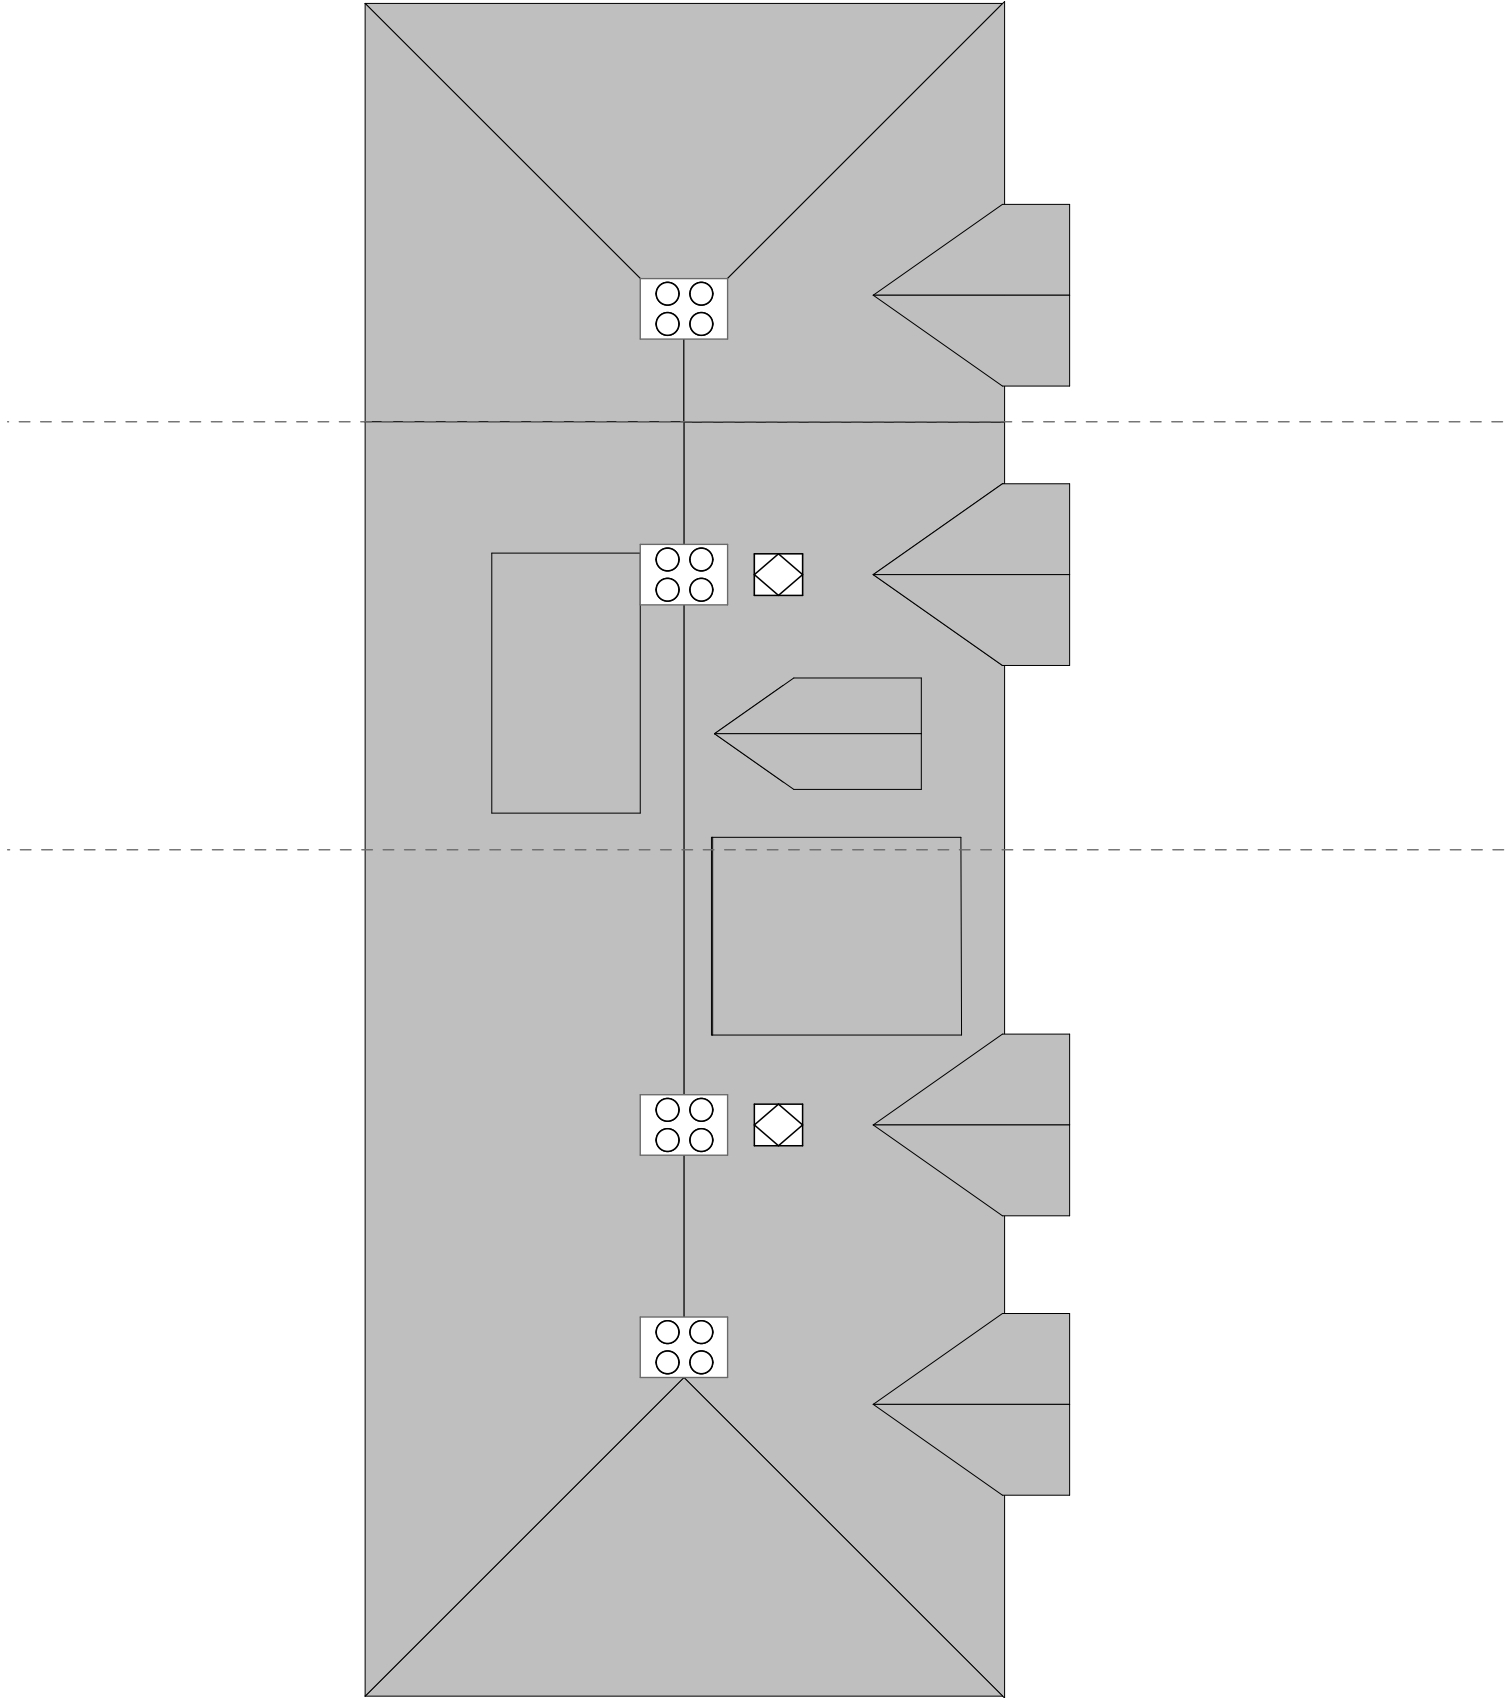


**Downland
Design Ltd.**

Issue date:

Date printed

22/08/2019

12 Bath Road Emsworth
PO10 7EP
Proposed Alterations and
Extensions

For Mr & Mrs C Summers

Proposed Plans

Proposed Roof A3

Scale @ A3

1:100

Drawing Number

project

number

rev

1723 - A.02.6