


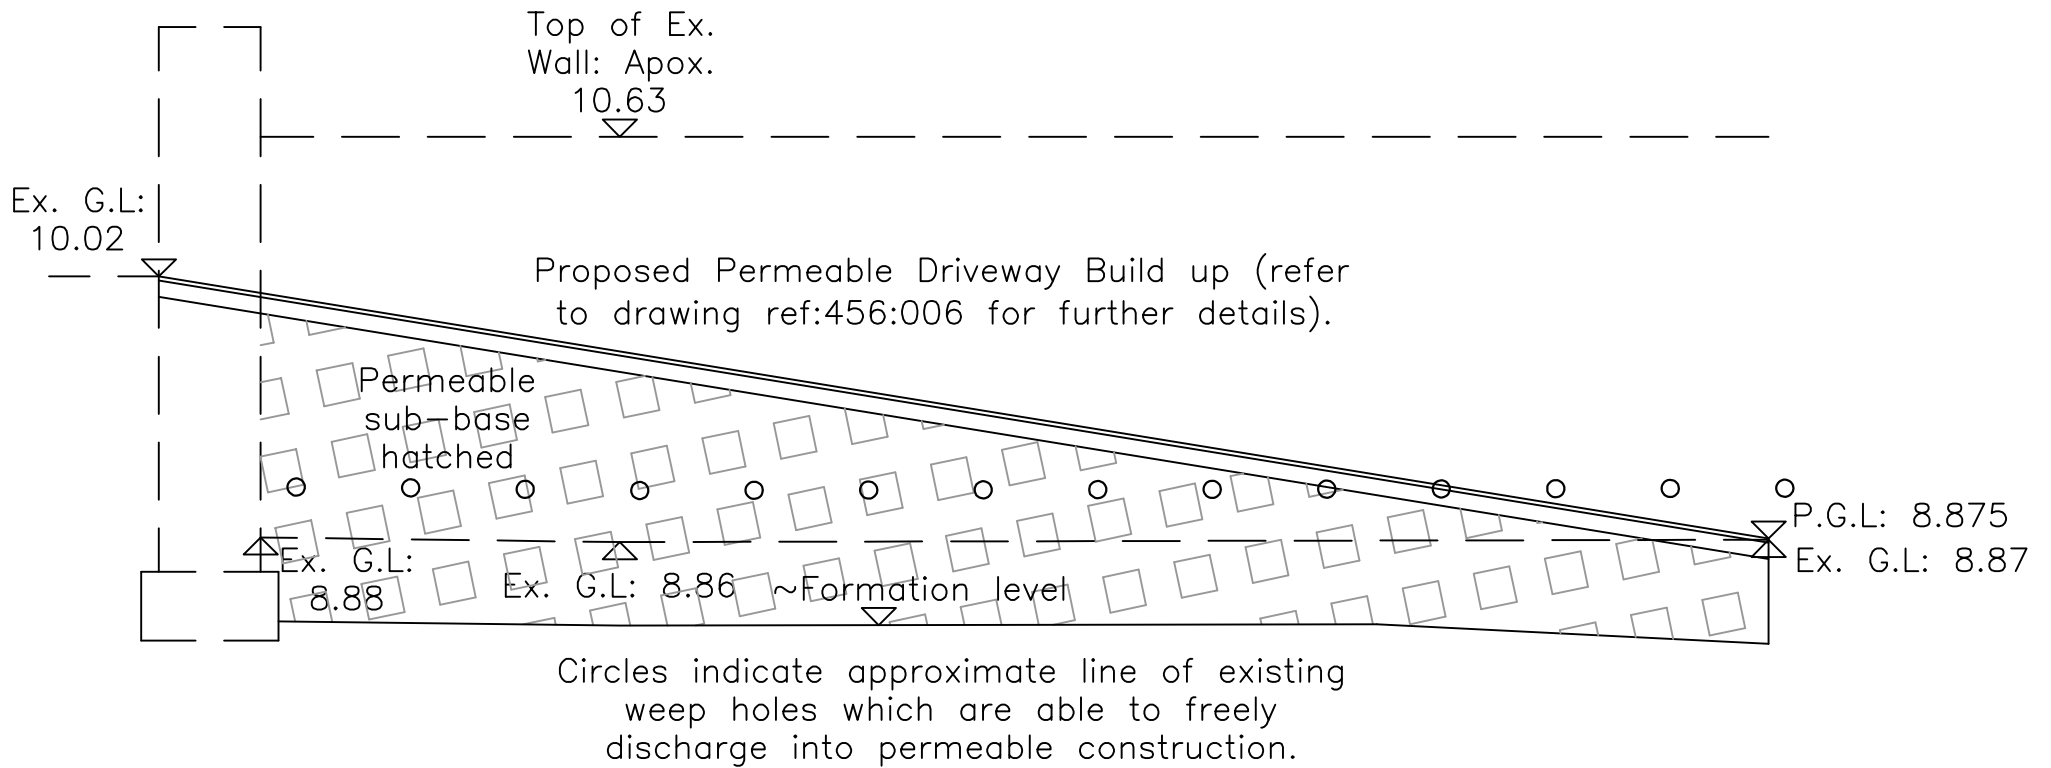

Section showing relationship between Existing Retaining Wall, Weep Holes and the proposed permeable driveway construction
Scale:— nts Sketch:SK01