


Do not scale drawing, use only figured dimensions. The contractor is responsible for taking and checking all dimensions and angles and report any errors and omissions before carrying out any work.
This drawing must not be copied

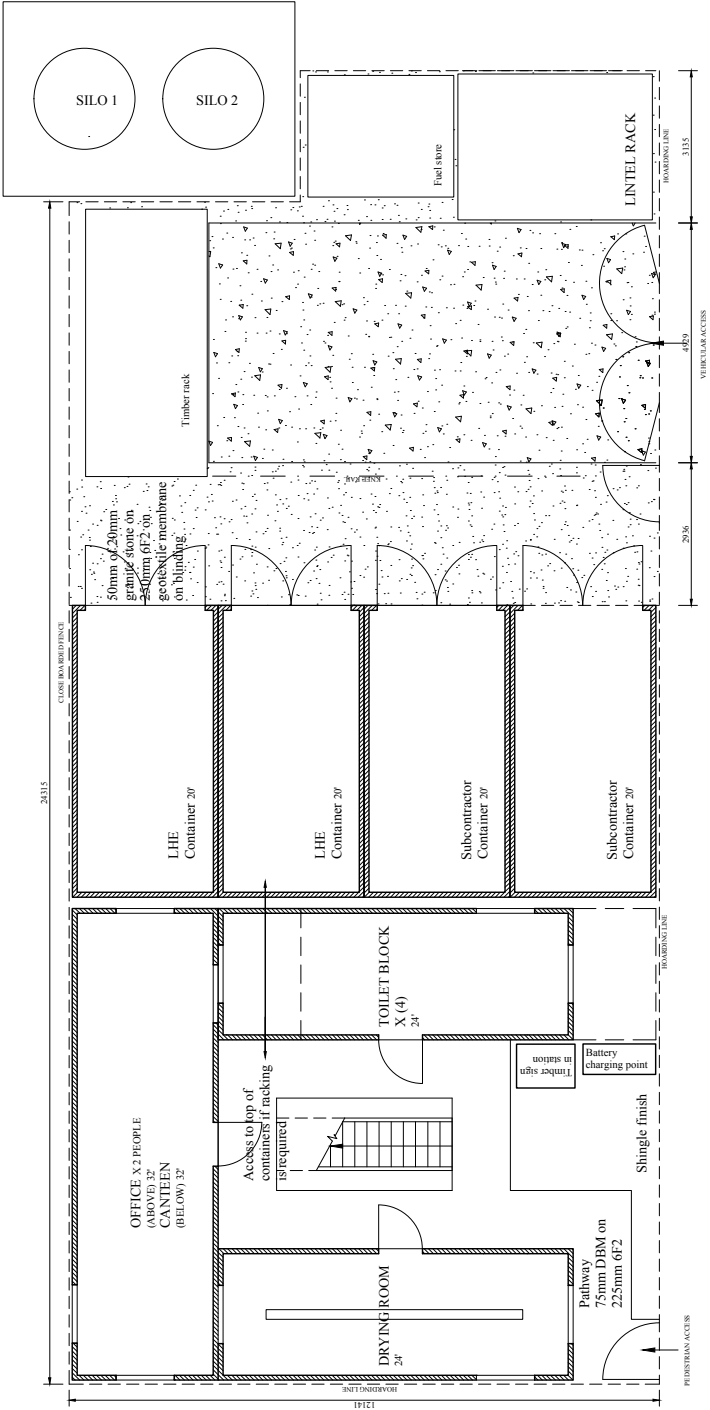

PROJECT	TITLE				
	TWO STOREY-LARGE				
	Build rate (4-6 units per month)				
	25S-Large				
	DRG.No.				
SCALE		1:100@A3		DATE	
DRAWN		RJB		Aug15	
CHECKED				DATE	