


0m 0.5m1m 1.5m2m 2.5m

VISUAL SCALE 1:50 @ A3

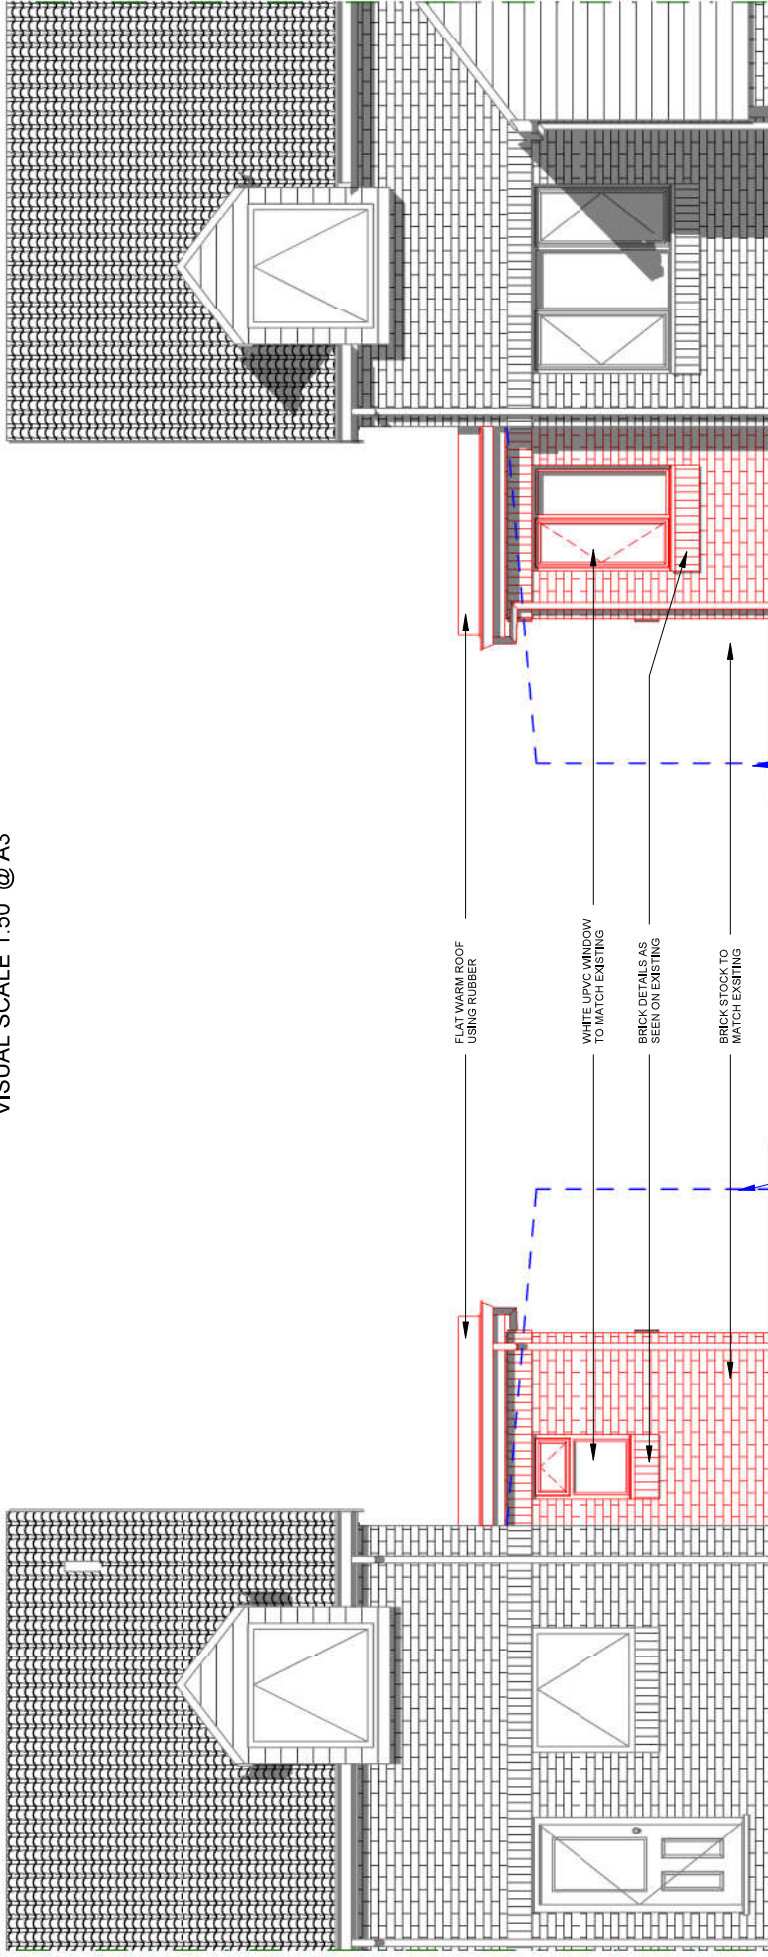

DETAILED ELEVATION SOUTH

1 : 50

DETAILED ELEVATION NORTH

1 : 50