
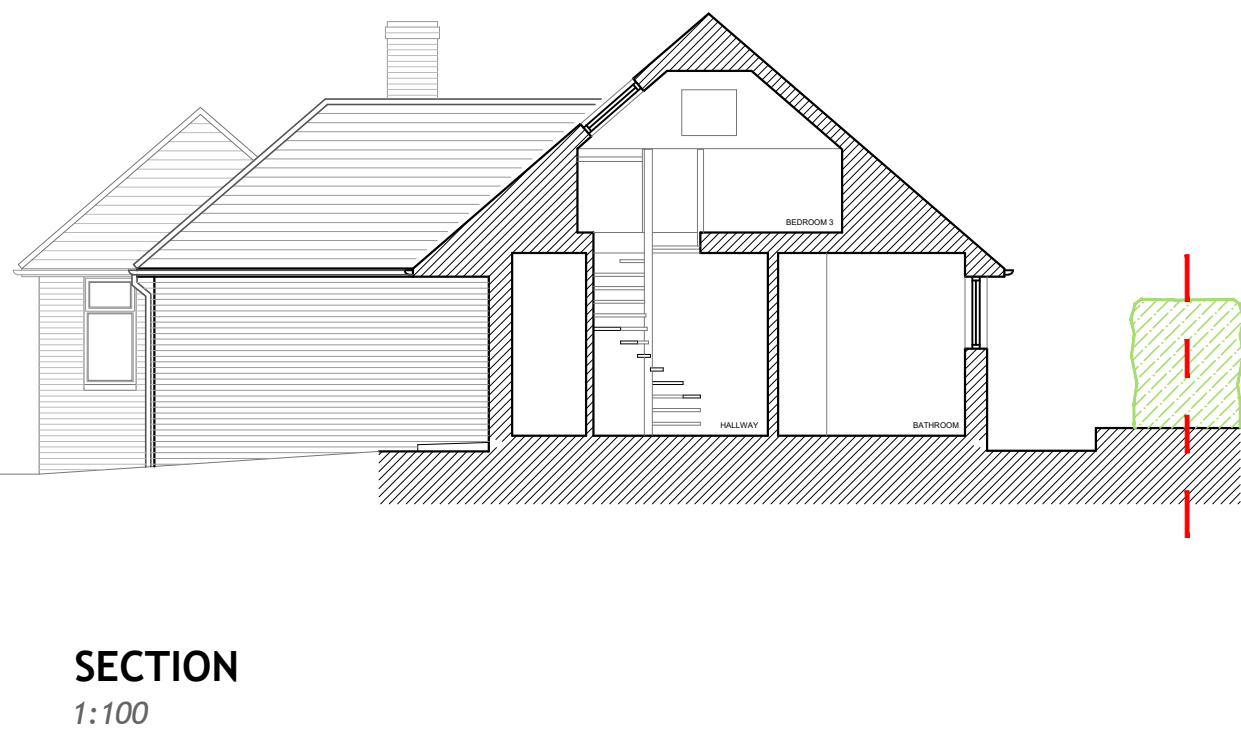
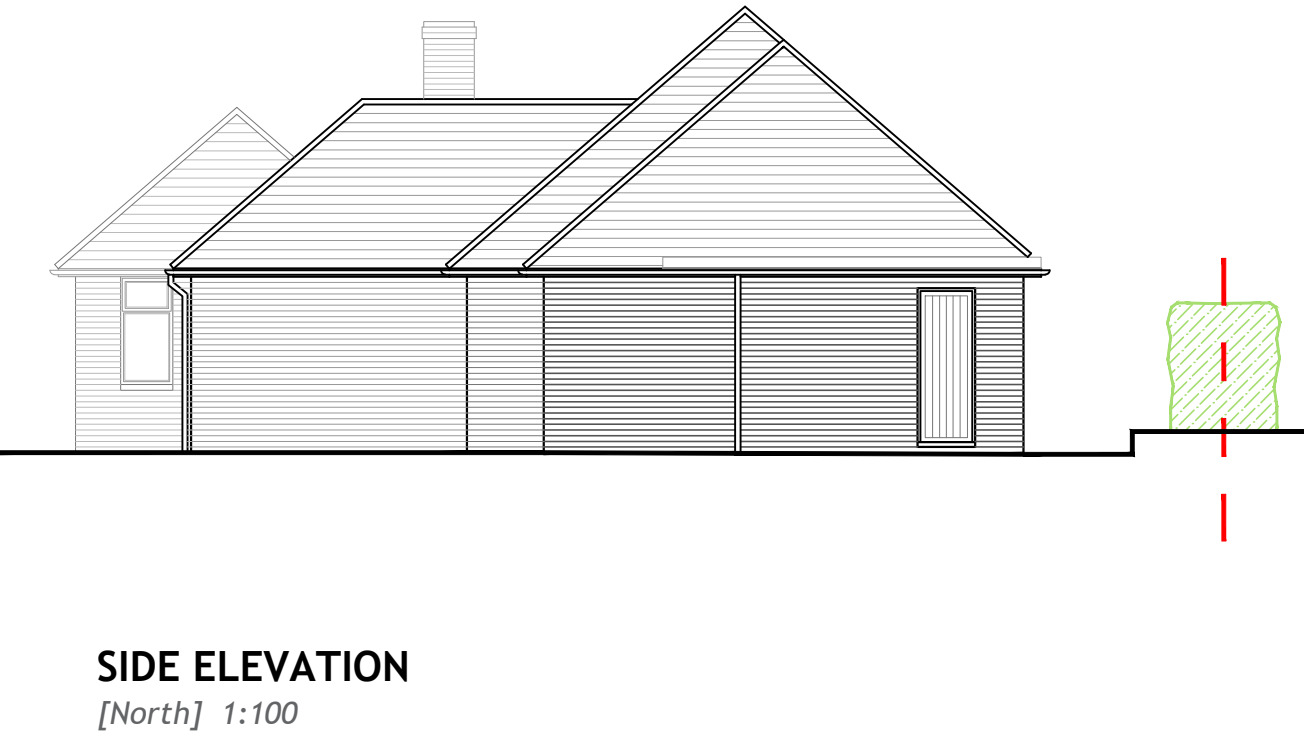
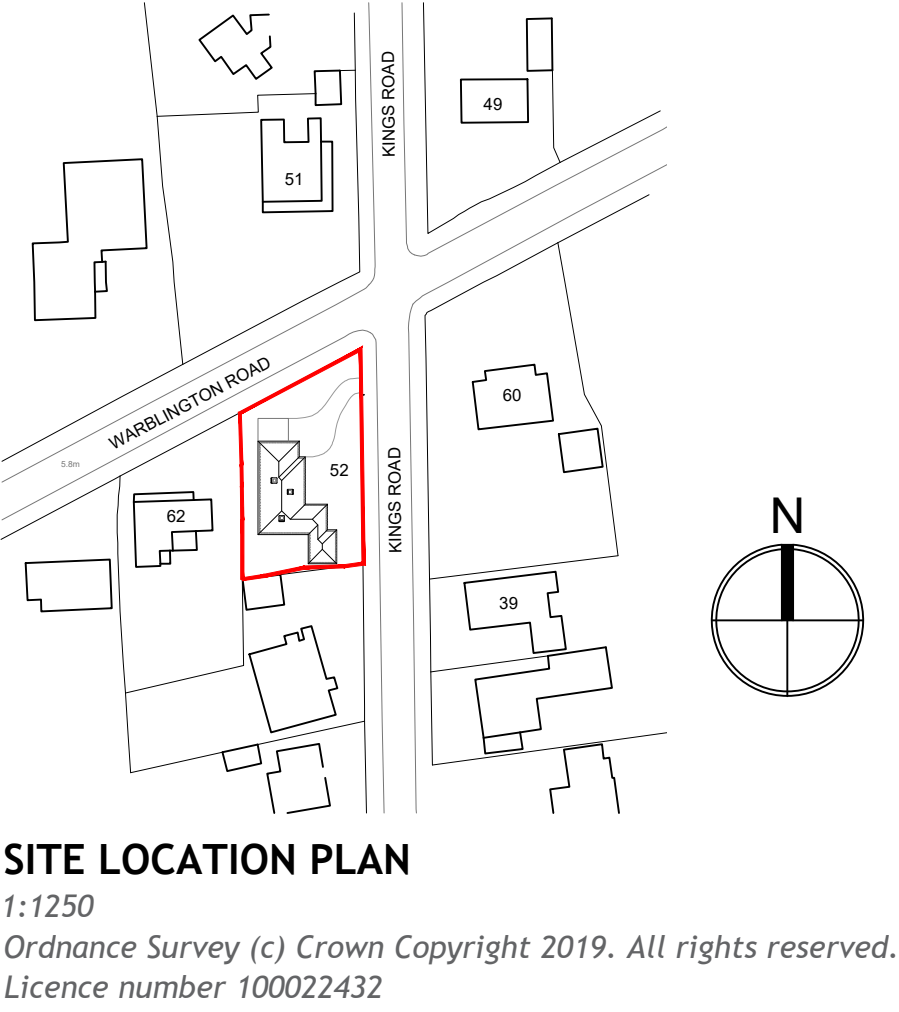
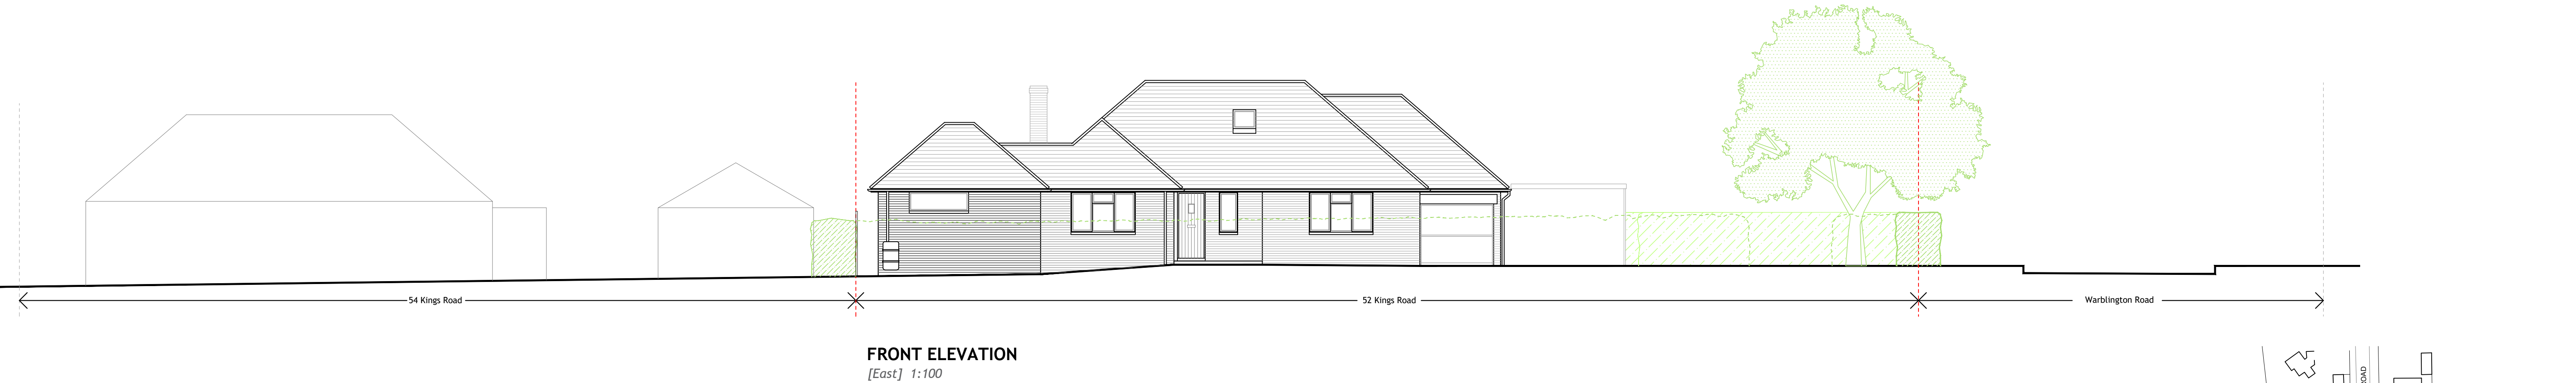
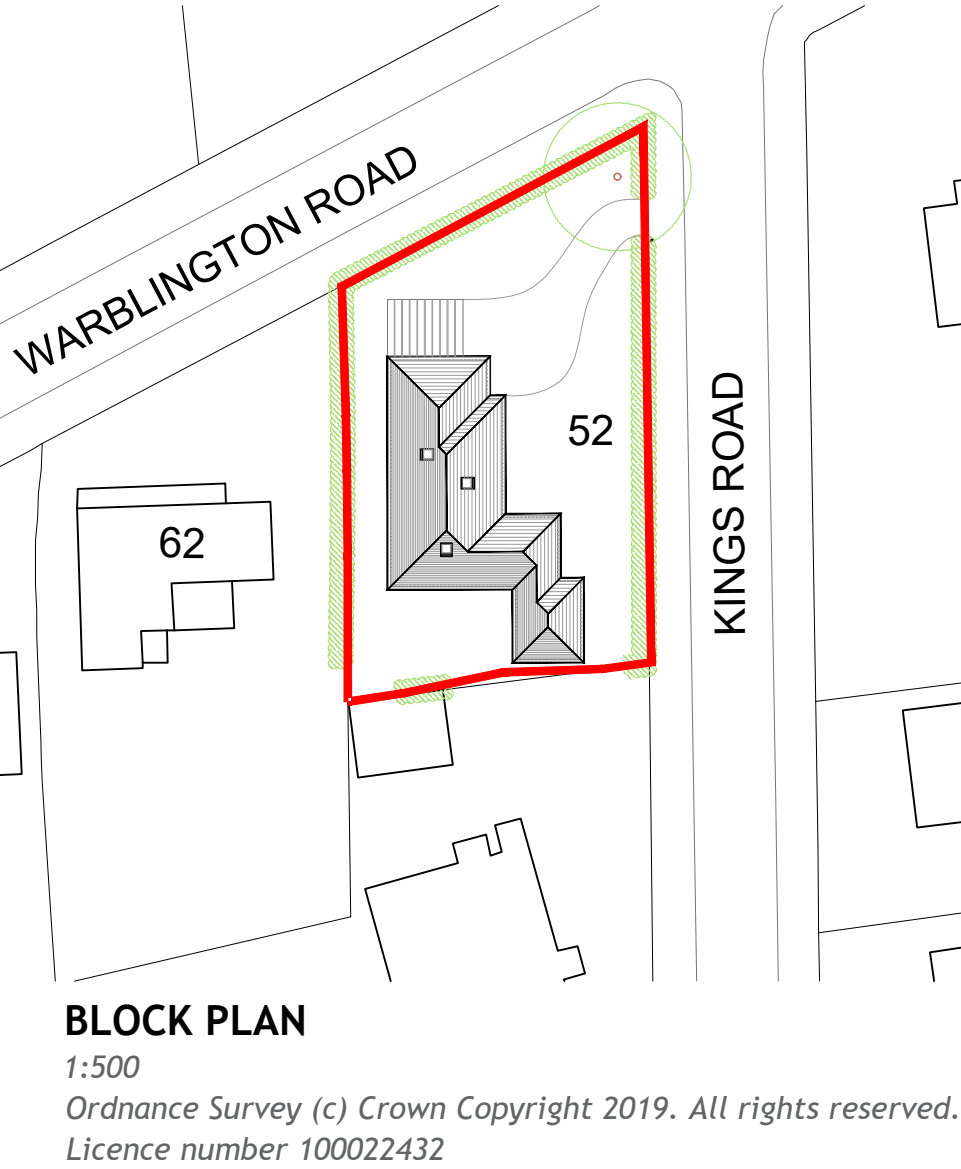
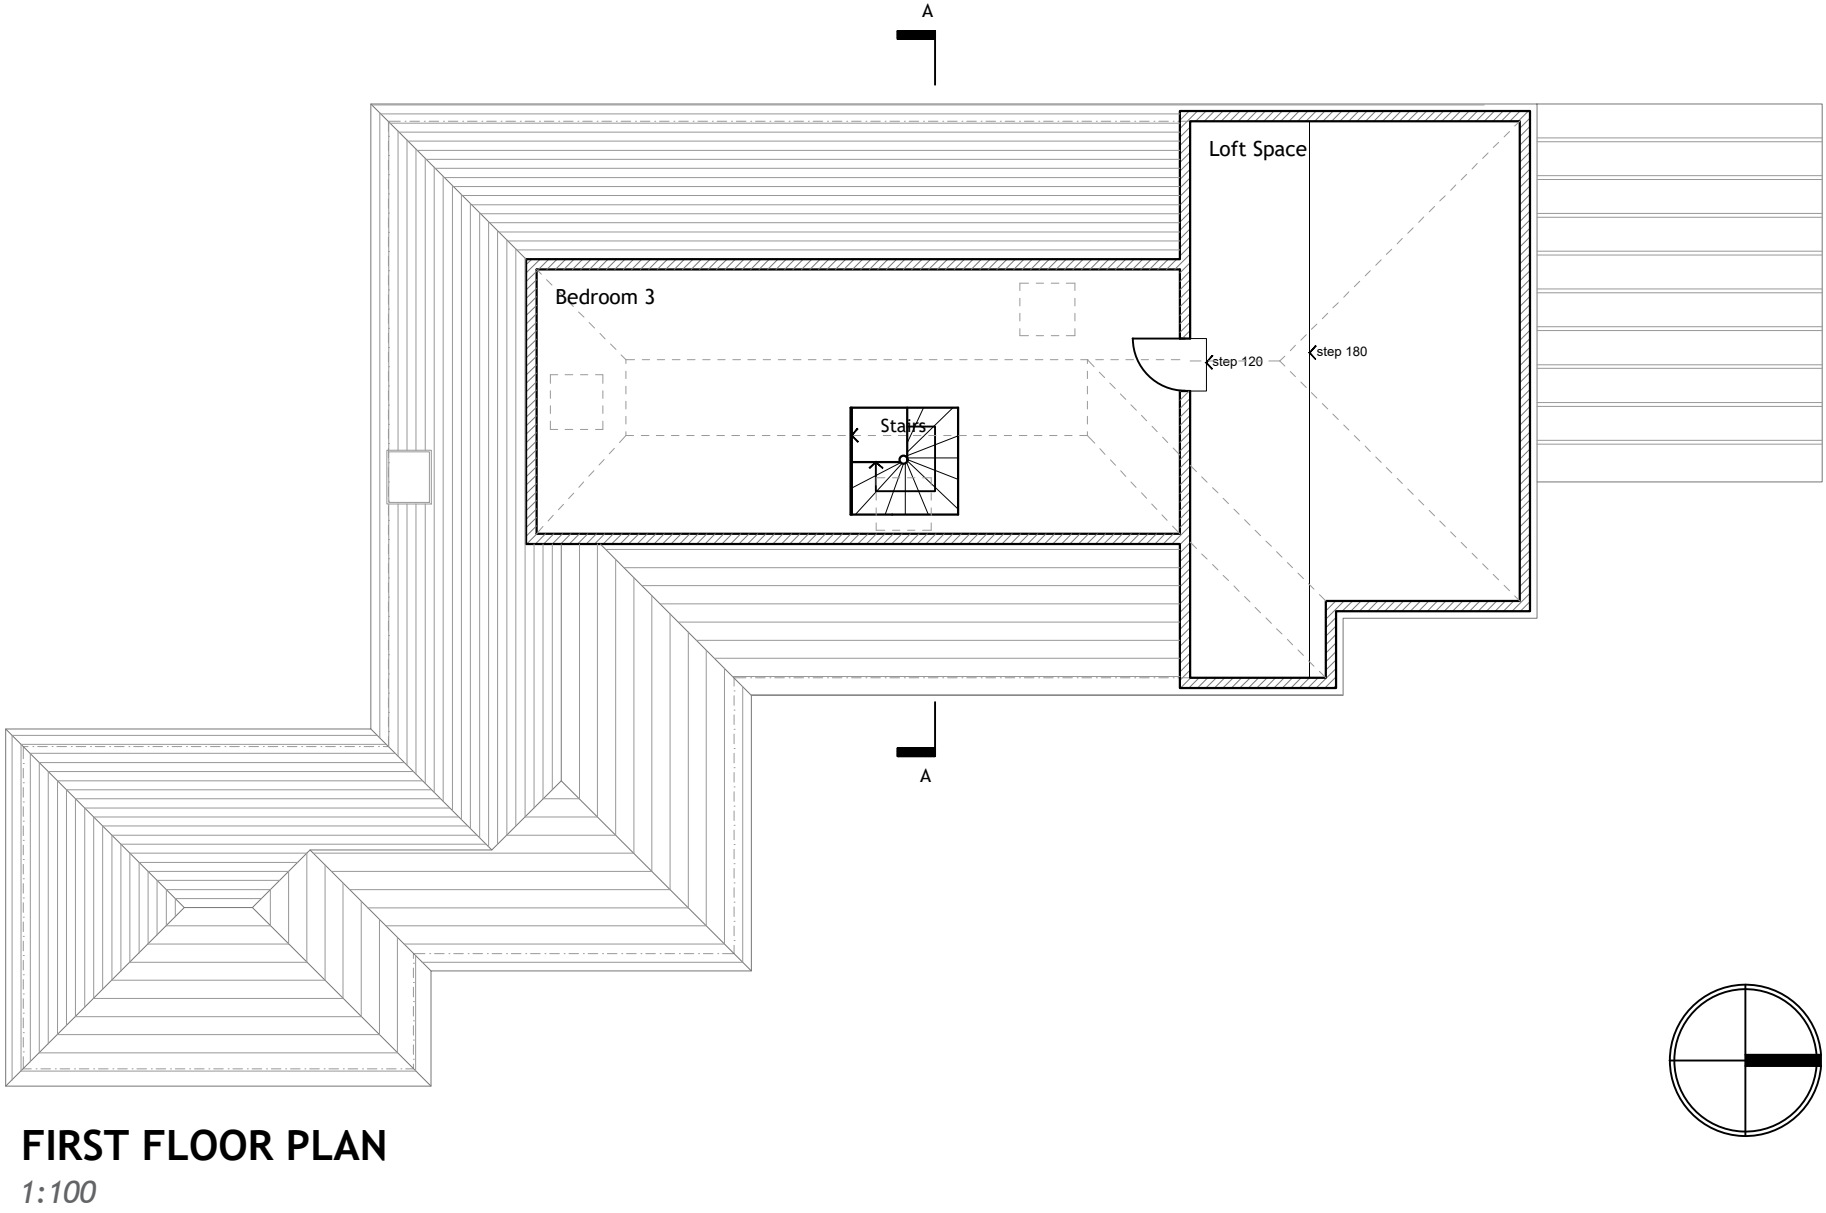


52 KINGS ROAD, EMSWORTH
EXISTING

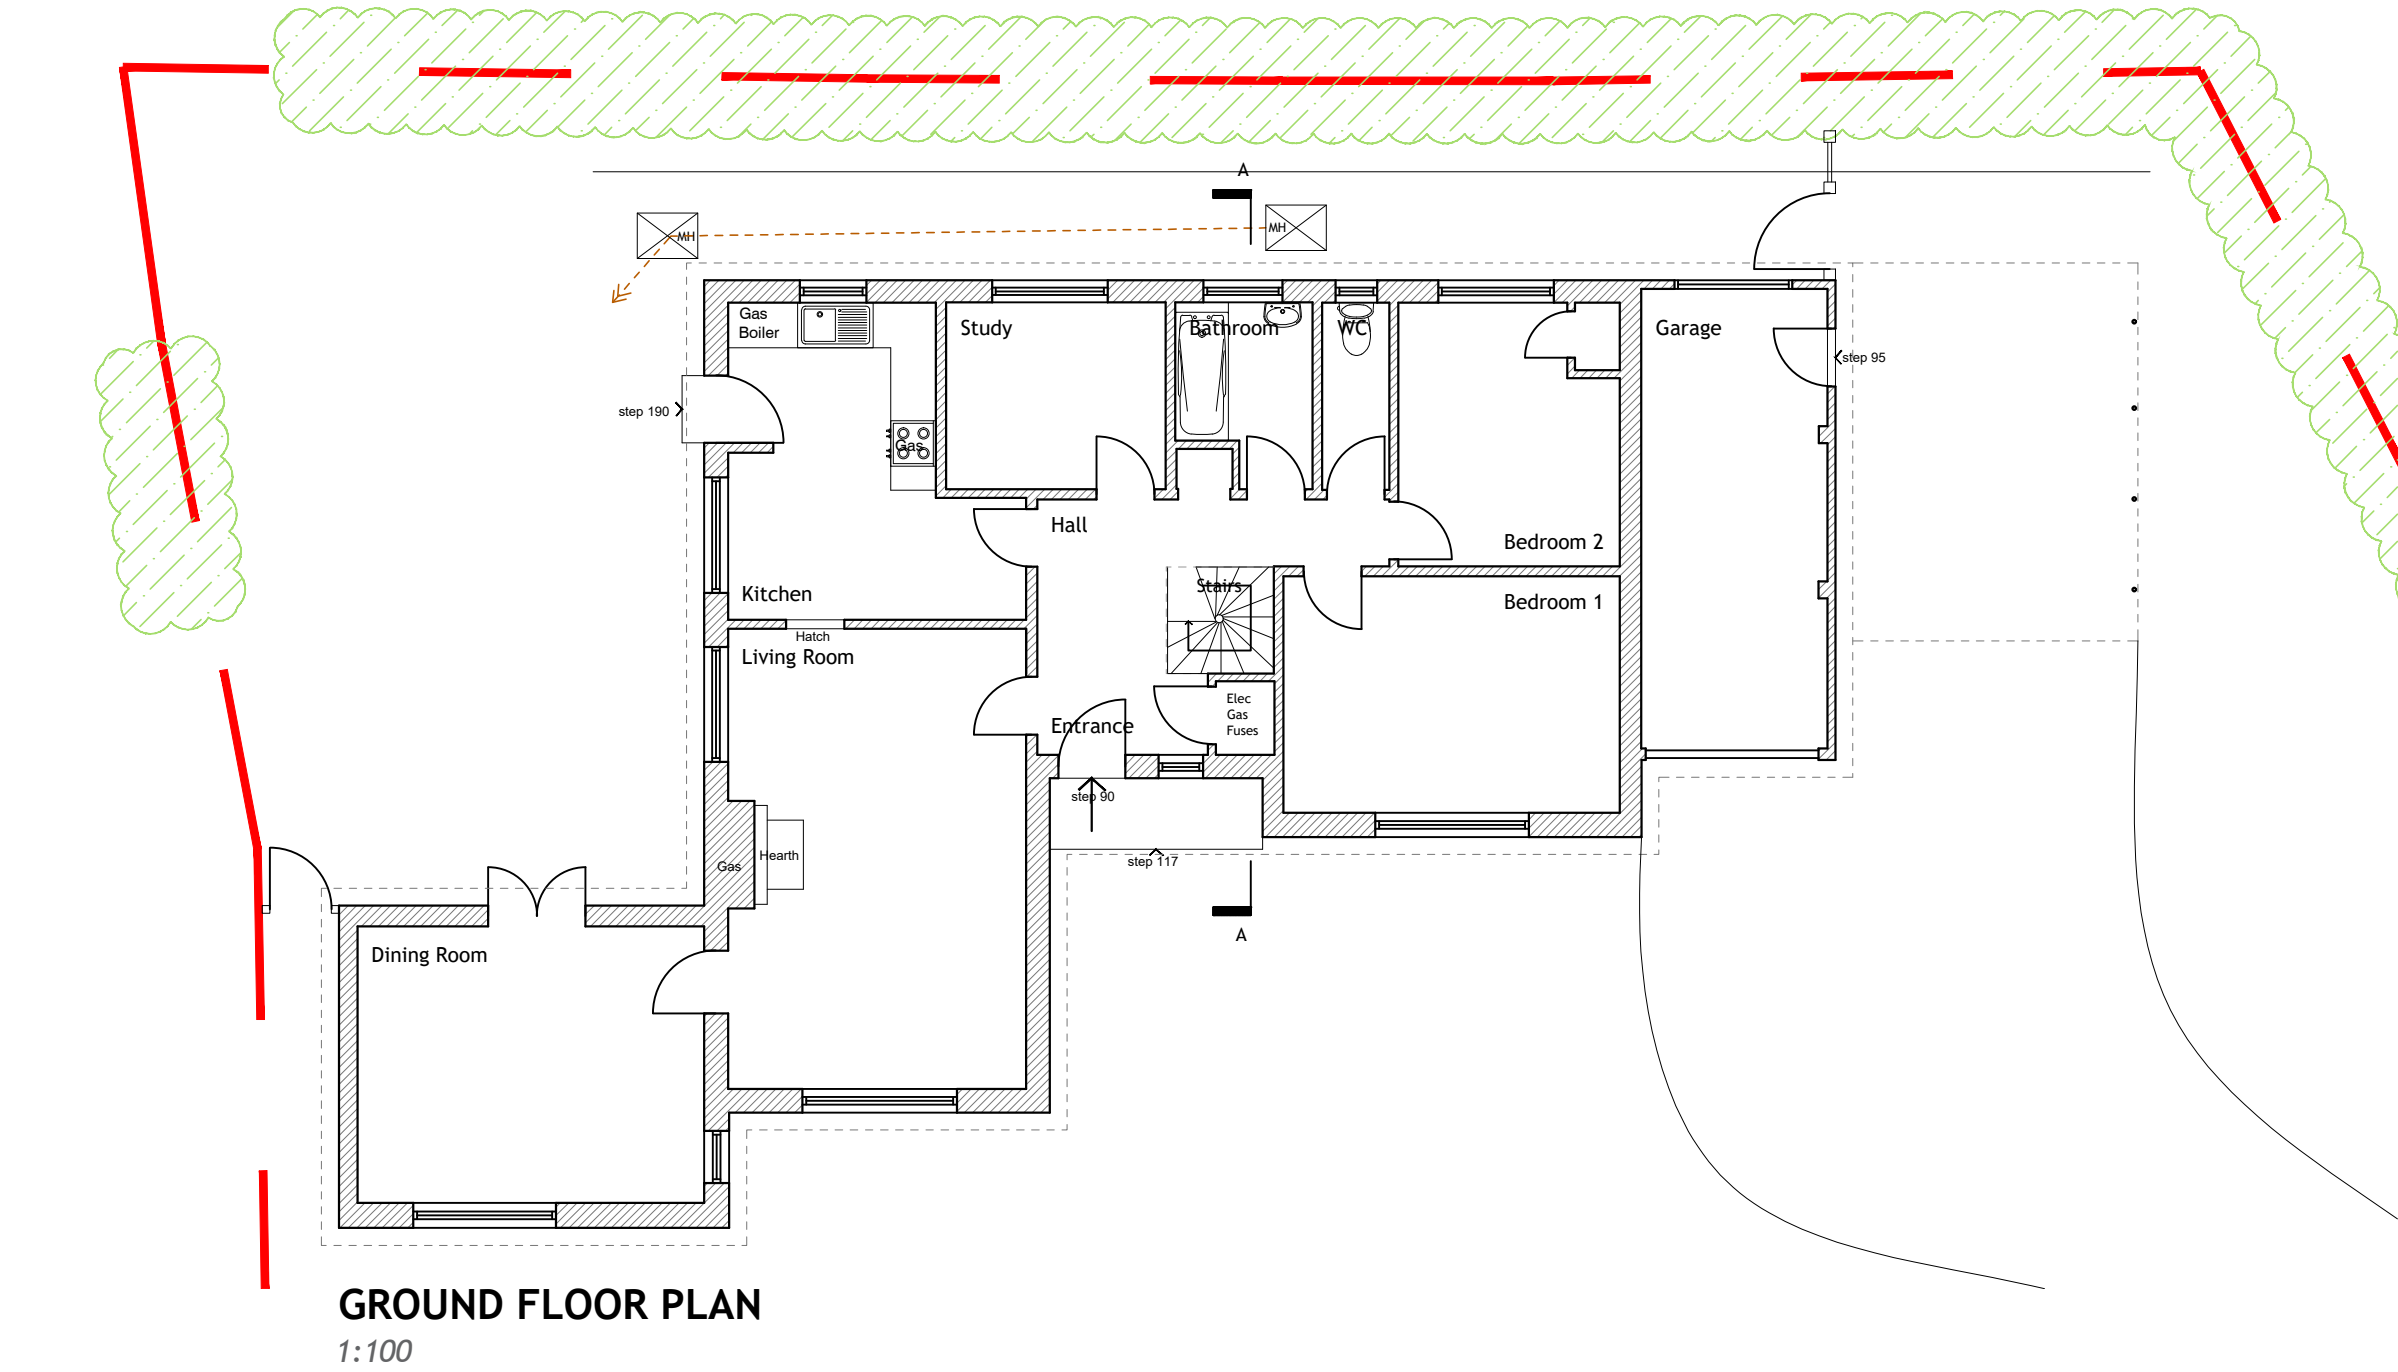

hd architects
Helyer Davies Architects Ltd
1 The Old Flour Mill,
Emsworth, PO10 7BT
01243 370 715
www.hdarchitects.co.uk mail@hdarchitects.co.uk

PROJECT
52 Kings Road
Emsworth
PO10 7HW

DRAWING
Existing

SCALE
as noted @A1

DATE July 2019 **DRAWN** LL/EK
DRAWING NUMBER 19077-01 **REVISION** *