
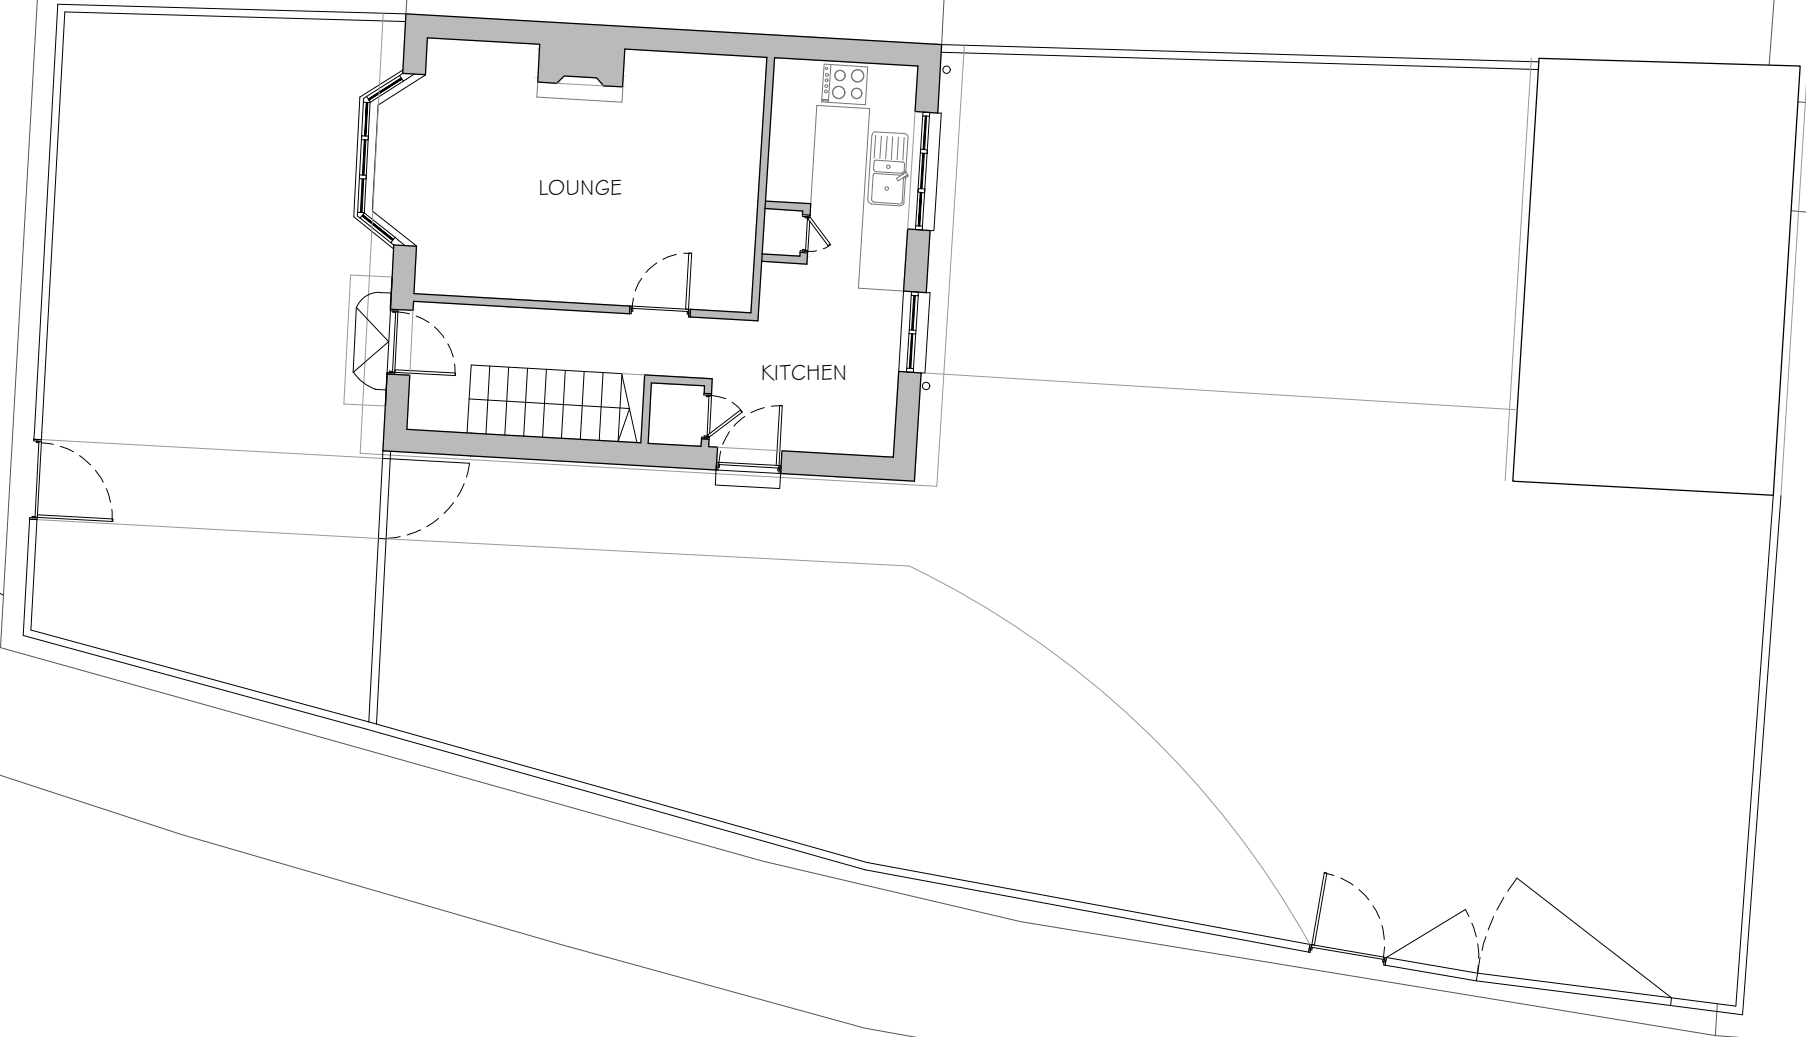


Key

- Existing Wall

- Proposed Wall


- Removed

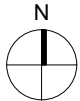

TIMSBURY CRESCENT

Rev	Date	Description	By	PM
A	20.01.20	First Draft	ASM	JM

REVISIONS

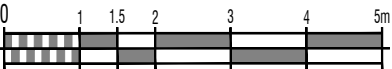

Design Team Studios LLP
Copyright Reserved
Check Dimensions on Site

© Crown copyright and database rights [2019]
Ordnance Survey 0100031673
© Local Government Information House Limited copyright and database rights [2019] 0100031673

DRAWING STATUS:
Existing

REVISION:
-

PROJECT
Timsbury
30 Timsbury Crescent HAVANT P09 3EQ
CLIENT
William Darke

Scale @ A3: 1:100
Date : © Jan 2020

Drawn by : ASM
Checked by : JM

DRAWING TITLE
Ground Floor Existing
-

DRAWING NUMBER:
453.E100_A



City Office (Design Drawn)
The Clock Tower, Great Southsea Street at Castle Road
Southsea, Portsmouth, Hants, PO5 3BY
Tel: 02392 837149



E: info@designteamstudios.com
W: www.designteamstudios.com