

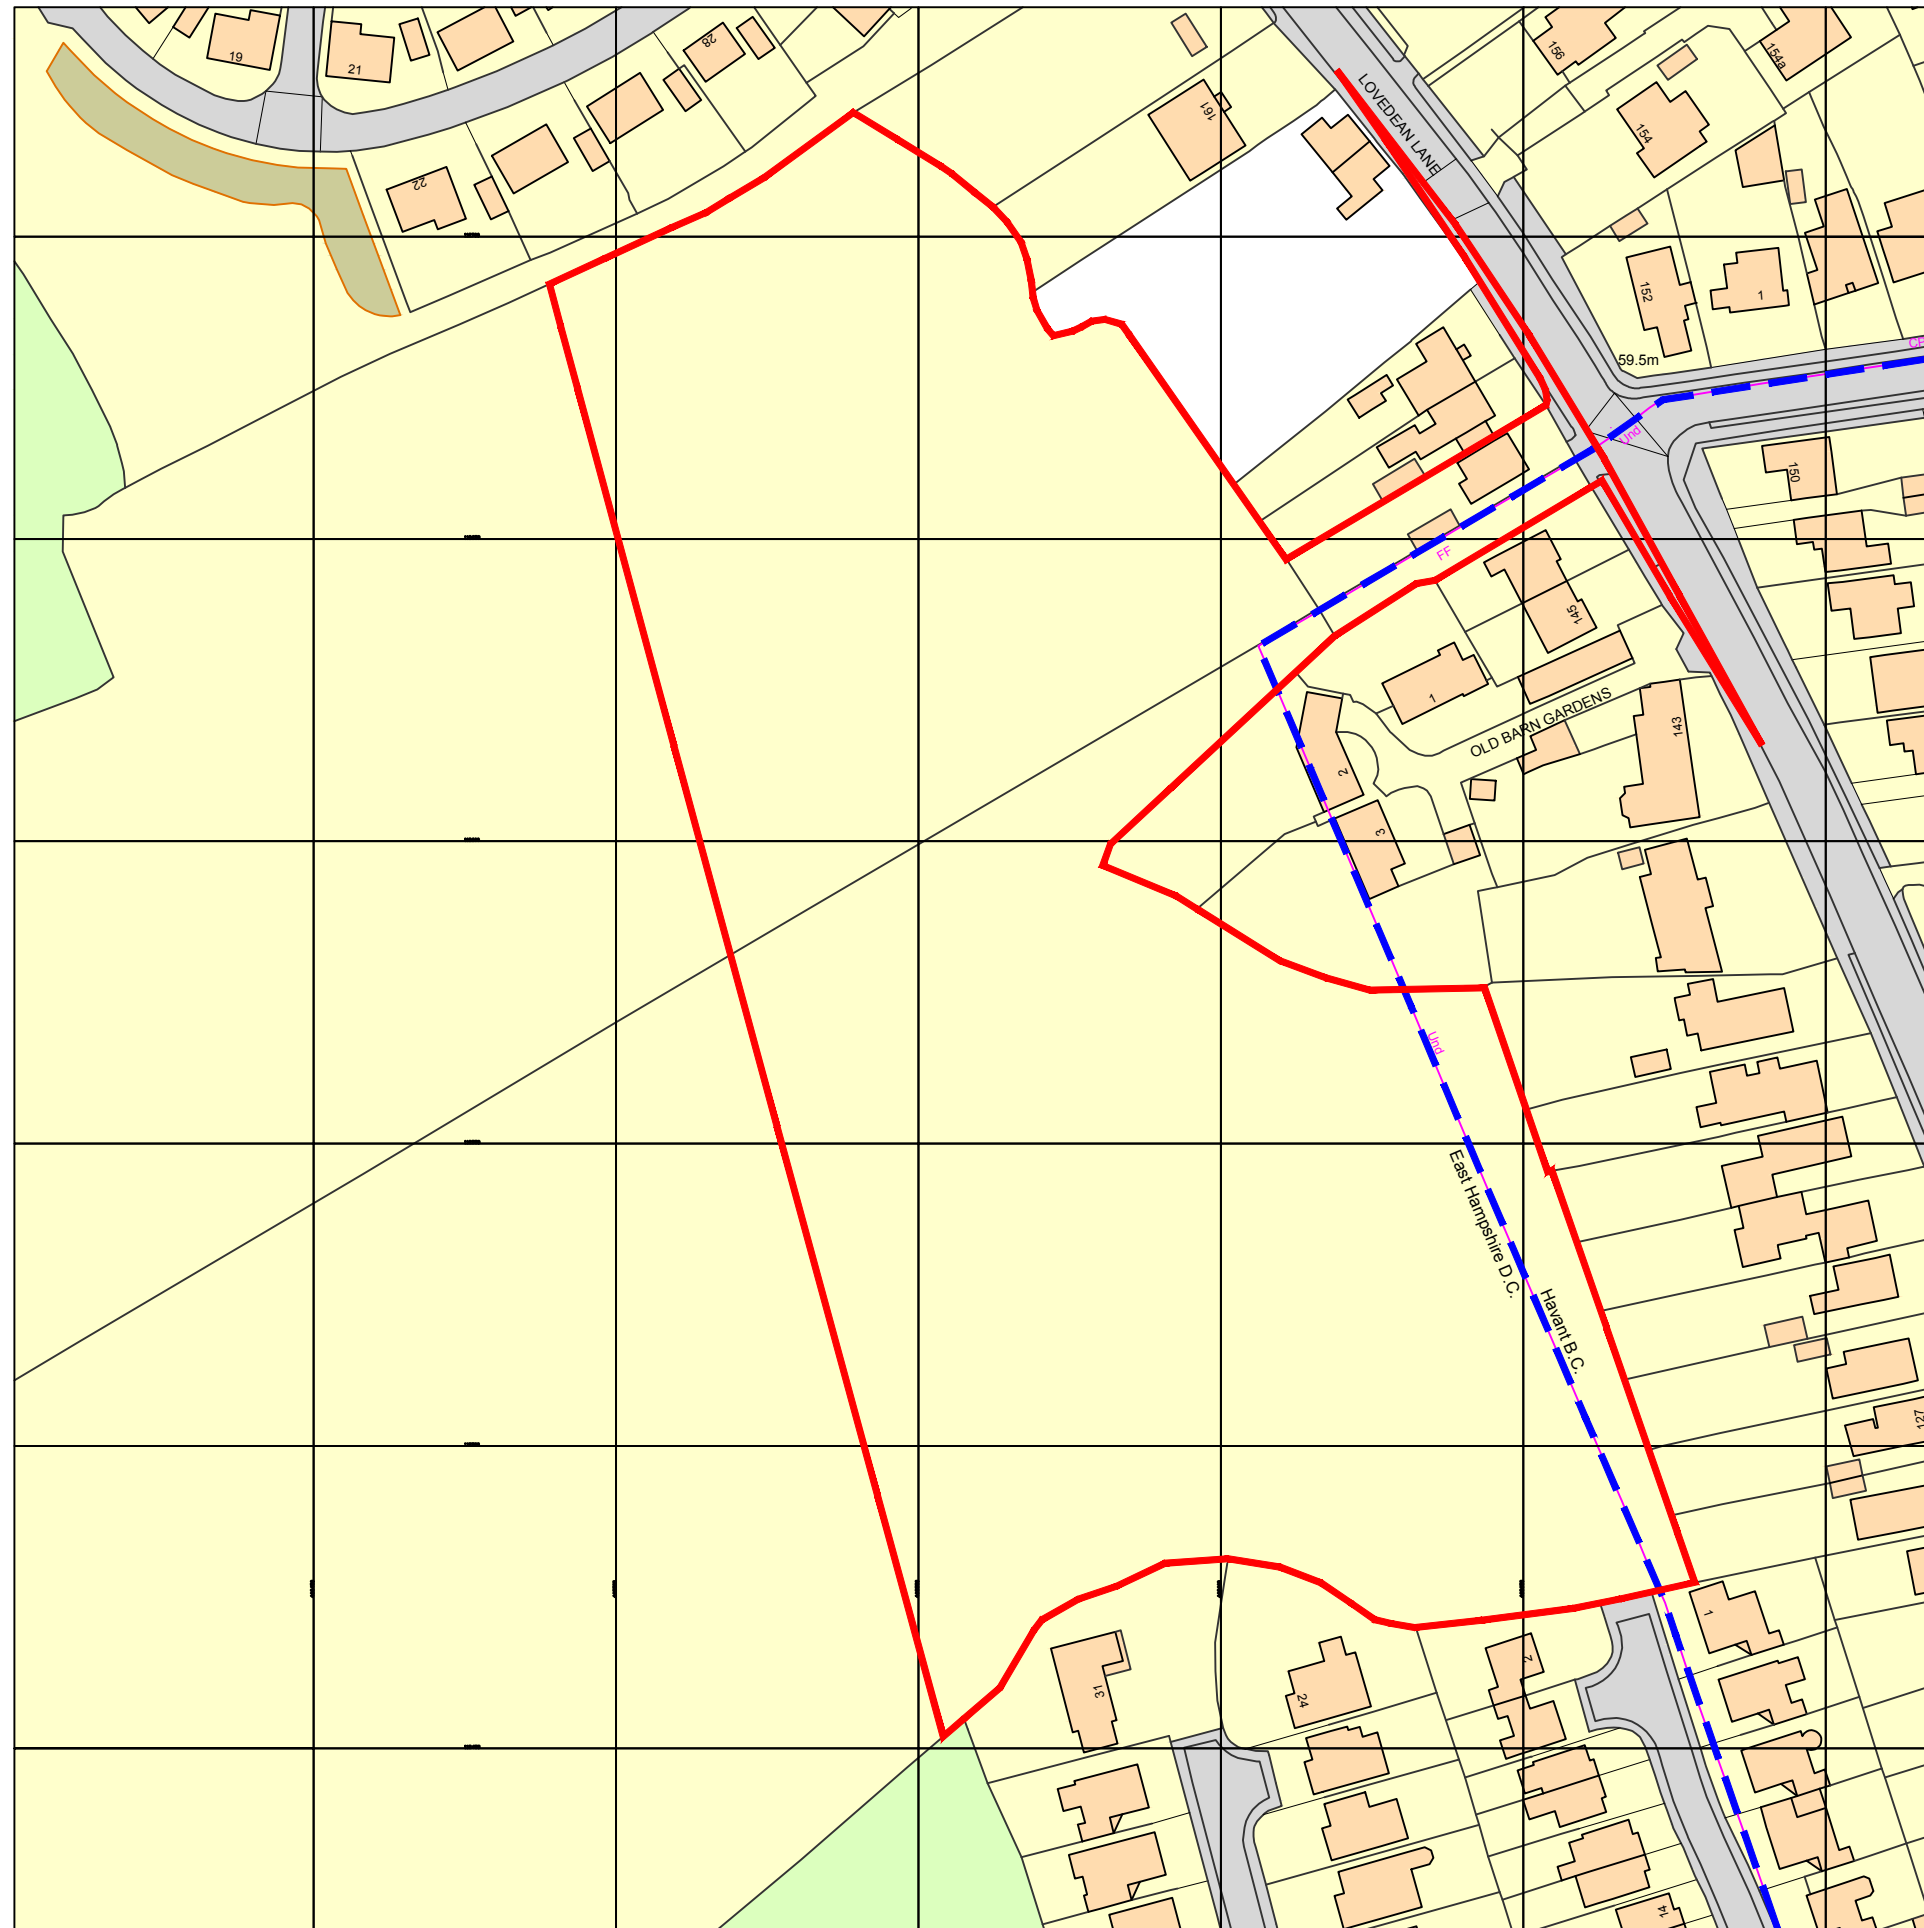


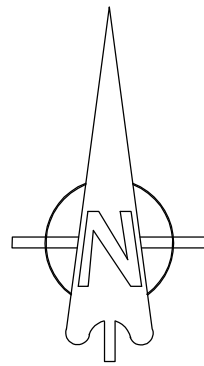

Ordnance Survey, (c) Crown Copyright 2019. All rights reserved. Licence number 100022432

LOCATION PLAN 1:1250

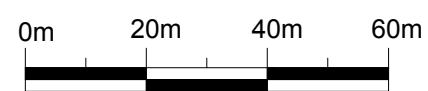

KEY

- SITE BOUNDARY
- - - LOCAL AUTHORITY BOUNDARY

B	14-02-20	Key added.	DGP	DGP
A	24-01-20	Red line amended at site entrance.	DGP	DGP
Rev.	Date	Description	Drawn	Checked

Client





Project
Cottage Farm, Lovedean Lane,
Waterlooville PO8 9RW

Drawing Title
Location Plan

Scale	1:1250 @ A2	Drawn	DGP	Checked	DGP
Date	December 2019	File	P1638 Location	Drawing Status	
Drg.No.	P1638.08	Rev.	B	PLANNING	