



Signage Proposal


LEIGH PARK
2020 Fascia / Projecting Sign Updates

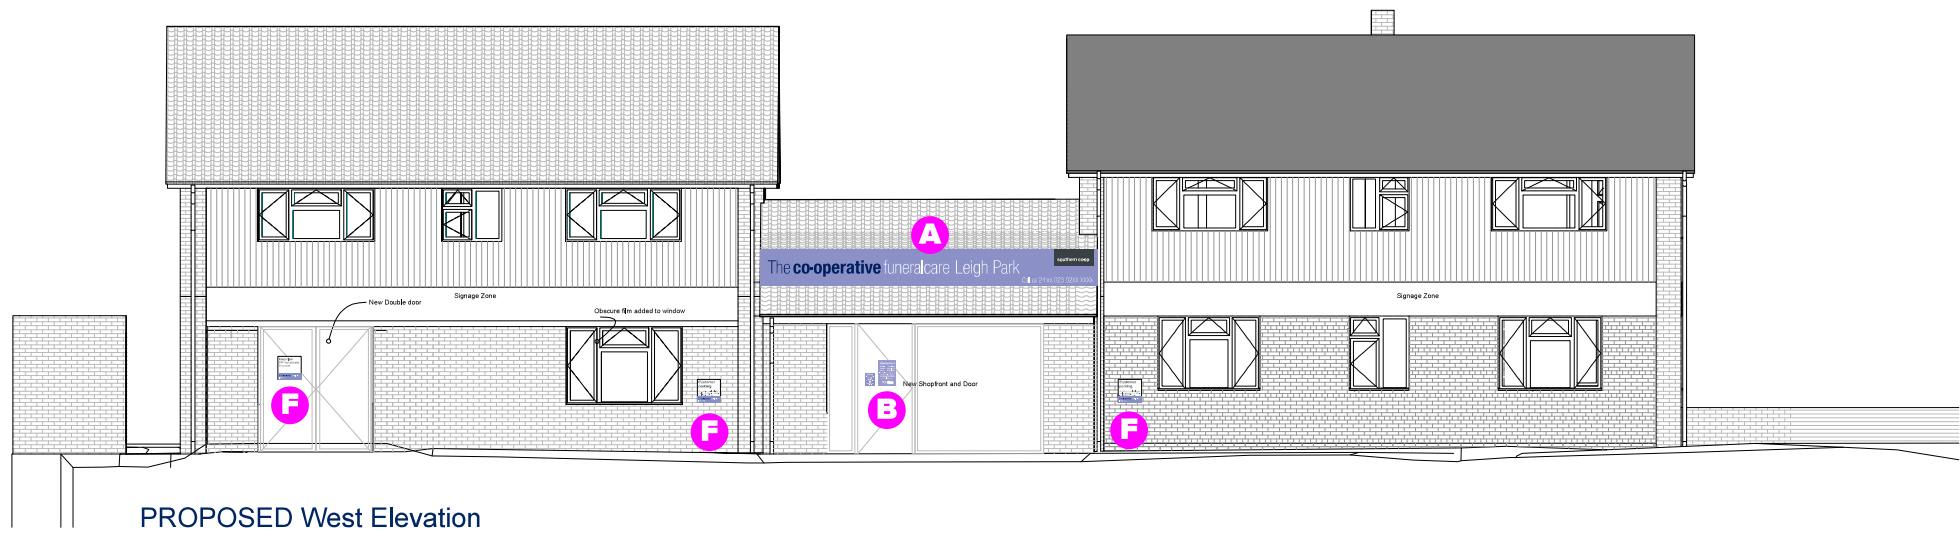


PROPOSED West Elevation

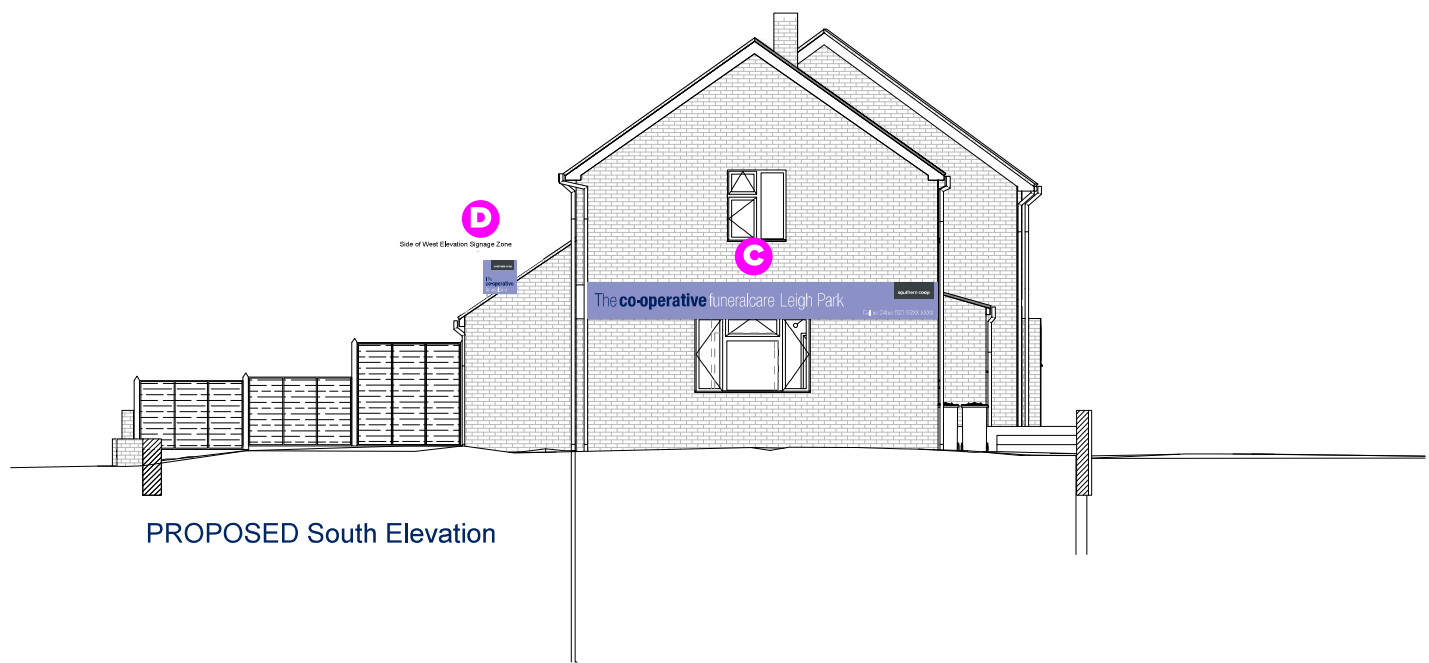

PROPOSED South Elevation

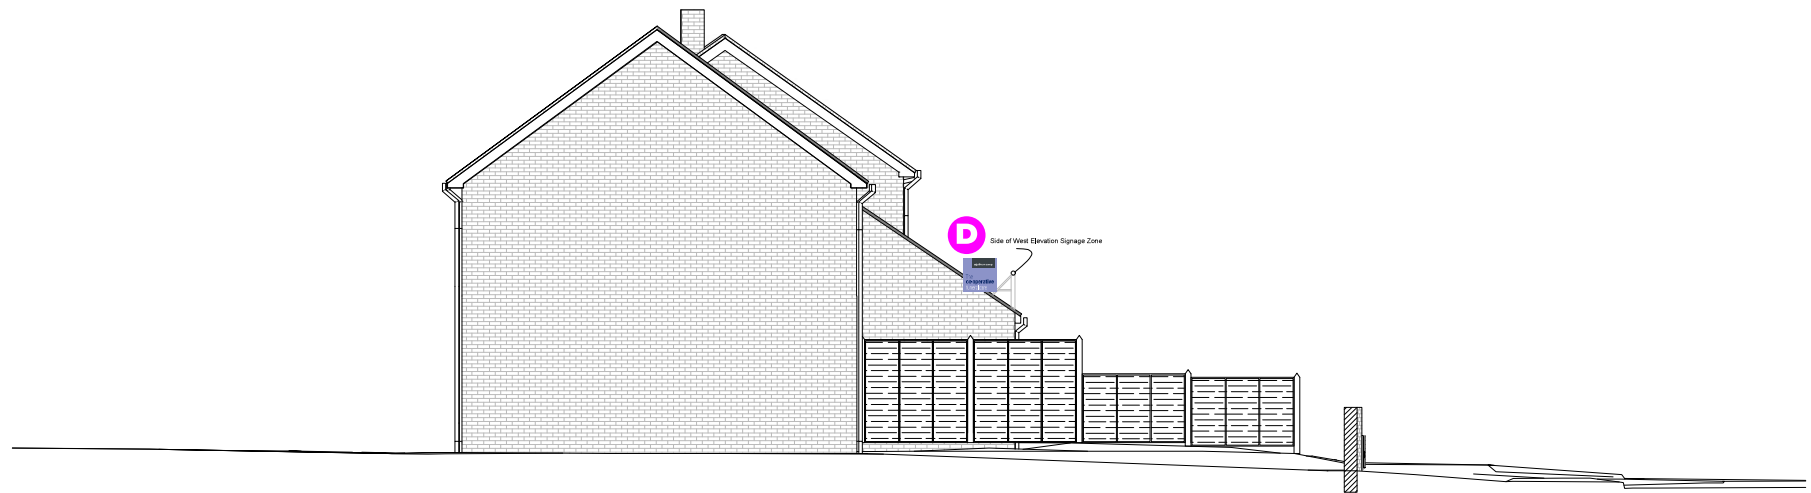

PROPOSED North Elevation

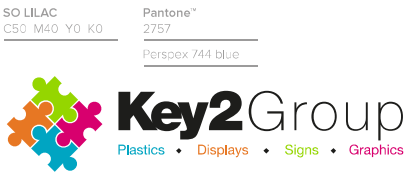

Client
Southern Co-op FC

Location / Unit / Job
FC Leigh Park Signage

Drawing
004-070-101

Revision
D

SCALE	SHEET SIZE	DRAWN	CHKD	DATE
1:NTS	A3		LC	07/09/20

Key2 Group
Unit C4,
Hazleton Intchnge
Lakesmere Road
Horndean
PO8 9JU

08450 55 44 33
info@key2uk.com
www.key2uk.com

THIS DRAWING IS THE COPYRIGHT OF THE KEY2 GROUP AND MAY NOT BE COPIED, ALTERED OR REPRODUCED IN ANY FORM, OR PASSED TO A THIRD PARTY WITHOUT THE WRITTEN CONSENT OF THE KEY2 GROUP.

DIMENSIONS SHOULD BE CHECKED AND VERIFIED ON SITE AND ANY DISCREPANCIES SHOULD BE REPORTED TO THE DESIGNER.

DO NOT SCALE FROM THIS DRAWING, EXCEPT FOR PLANNING PURPOSES, USE HOURED DIMENSIONS ONLY.

IF IN DOUBT ASK FOR CONFIRMATION