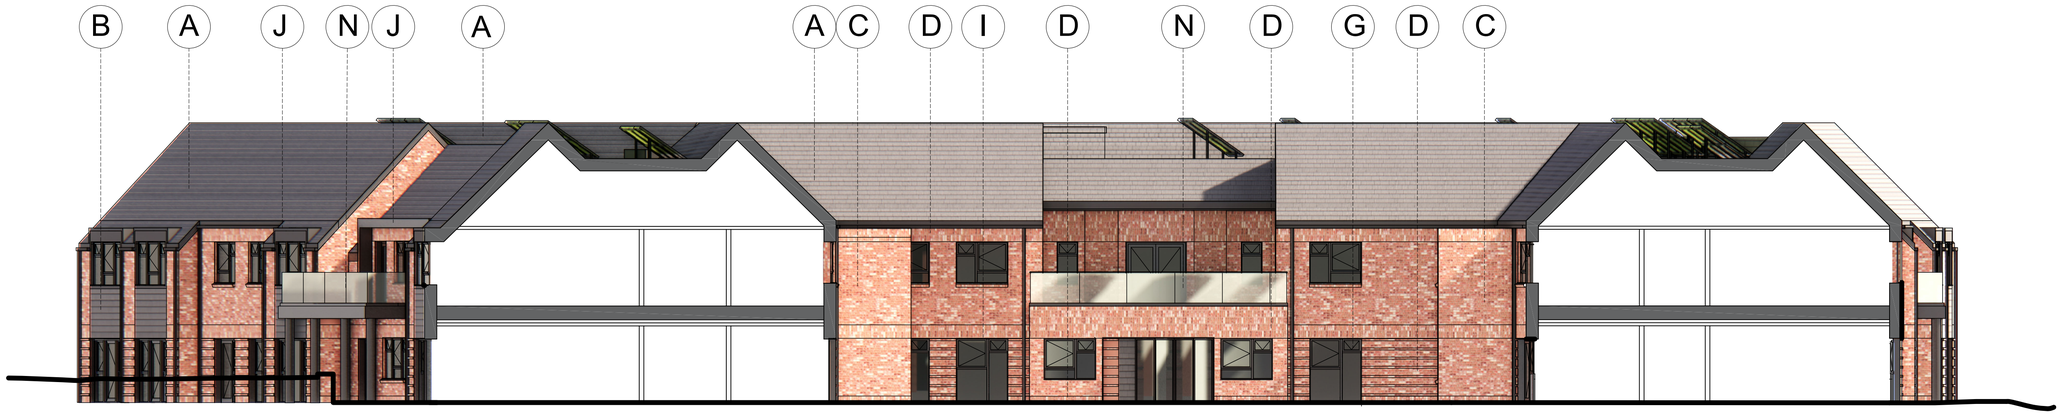

(D) PROPOSED SECTIONAL ELEVATION WEST

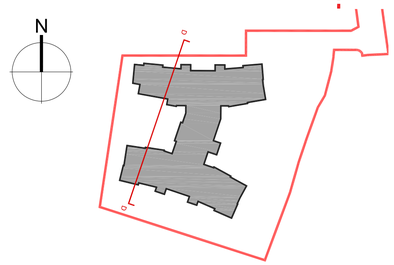

SITE LOCATION PLAN 1:1250@A1

0 1m 5m 10m

SCALE 1:100@A1

MATERIAL LEGEND

- (A) Roof Tile: Plain Tile - Colour Grey
- (B) Vertical Tile Hanging: Colour: Grey
- (C) Facade Material: Multi Red Brick
- (D) Vertical Feature Band: Stacked - Multi Red Brick
- (E) Cant Brick Sill - Multi Red Brick
- (F) Dwarf Garden Wall: Grey Brick + Metal Railings
- (G) Windows & Doors: Upvc - Colour: Grey
- (H) Service Door: Louvers - Colour Grey
- (I) Surround/Reveal: Powder Coated Aluminium Colour Grey
- (J) Dormer Flashing: Powder Coated Aluminium Colour Grey
- (K) Sofit / Fascia Board: pvc - Colour: Grey
- (L) Spandrel Panel: Powder Coated Aluminium Colour: Grey
- (M) Gutters + Rain Water Pipes: pvc - Colour: Black
- (N) Balcony: Toughned Glass
- (O) PV Panels
- (P) Glass Entrance Canopy

Revision

A	16-07-2020	LG	ISSUED - Draft Planning
B	26-07-2020	LG	Minor amendments
C	20-08-2020	GH	Planning Issue
D	25-08-2020	JW	Planning Issue, Application Boundary updated.

project name: HELMSLEY HOUSE, BARTONS ROAD, HAVANT

drawing reference: 64 BED RESIDENTIAL CARE HOME
PROPOSED SECTIONAL ELEVATION WEST (D)

date: AUG 2020
sheet:
drawn: LRG
scale: 1:100@A1
checked: JW

job number: M9437
drawing number: APL012
revision: D

status: PLANNING

cad ref: M9437_APL009-16_PlanningIssue_Elevations and Section_Bartons Road_1-100@A1.dwg

Use figured dimensions only. All levels and dimensions to be checked on site. This drawing is to be read in conjunction with all other relevant drawings and specifications.
Hunters is a trading name of Hunter & Partners Limited.
© Hunter & Partners Limited. All rights reserved.

hunters
Space One Beadon Road
London W6 0EA
T 020 8237 8200
F 020 8741 2814
mail@hunters.co.uk
www.hunters.co.uk