



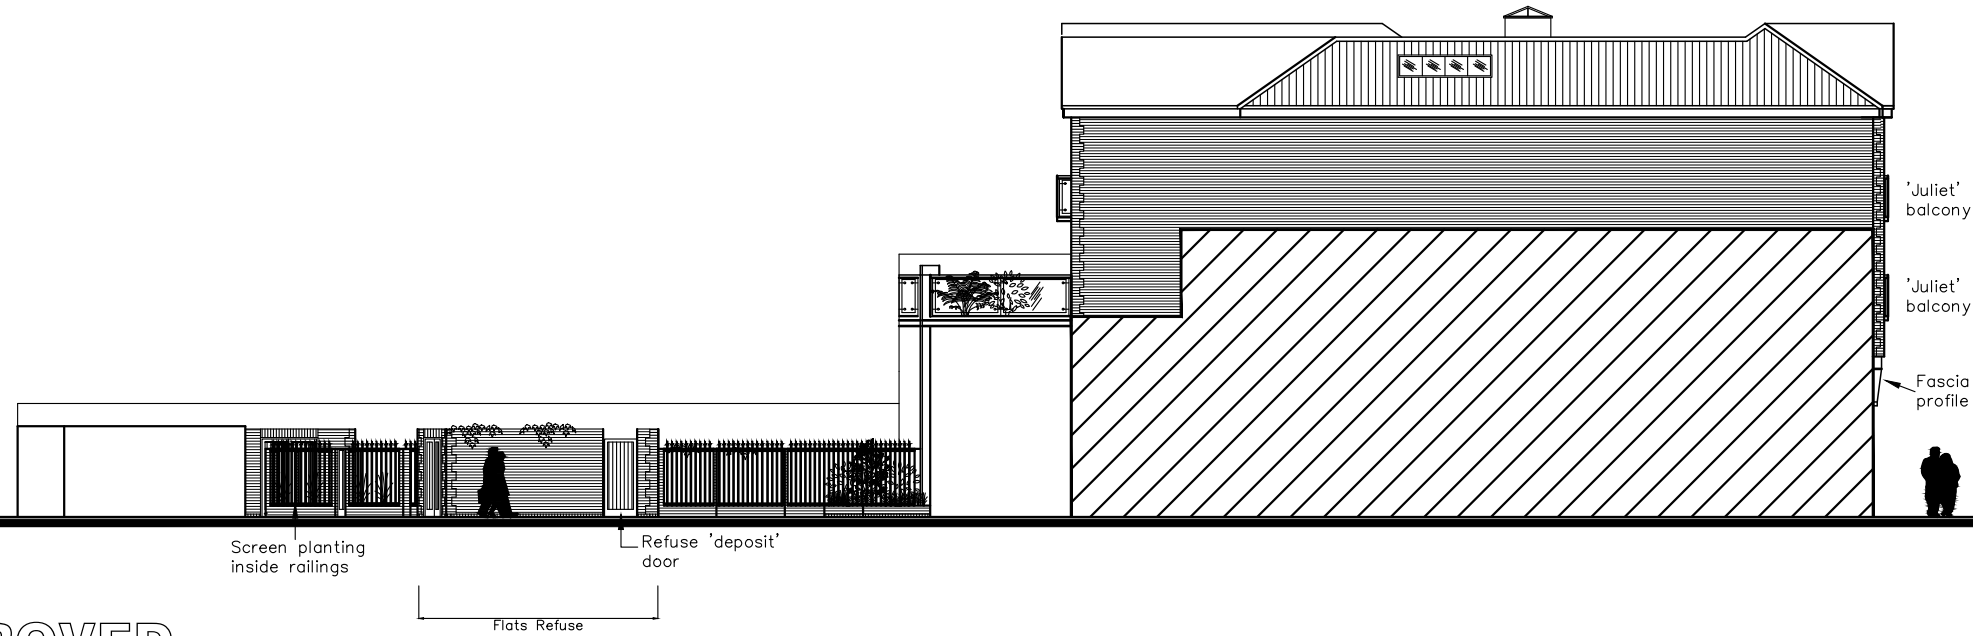

APPROVED
APP/10/00992 - WEST ELEVATION

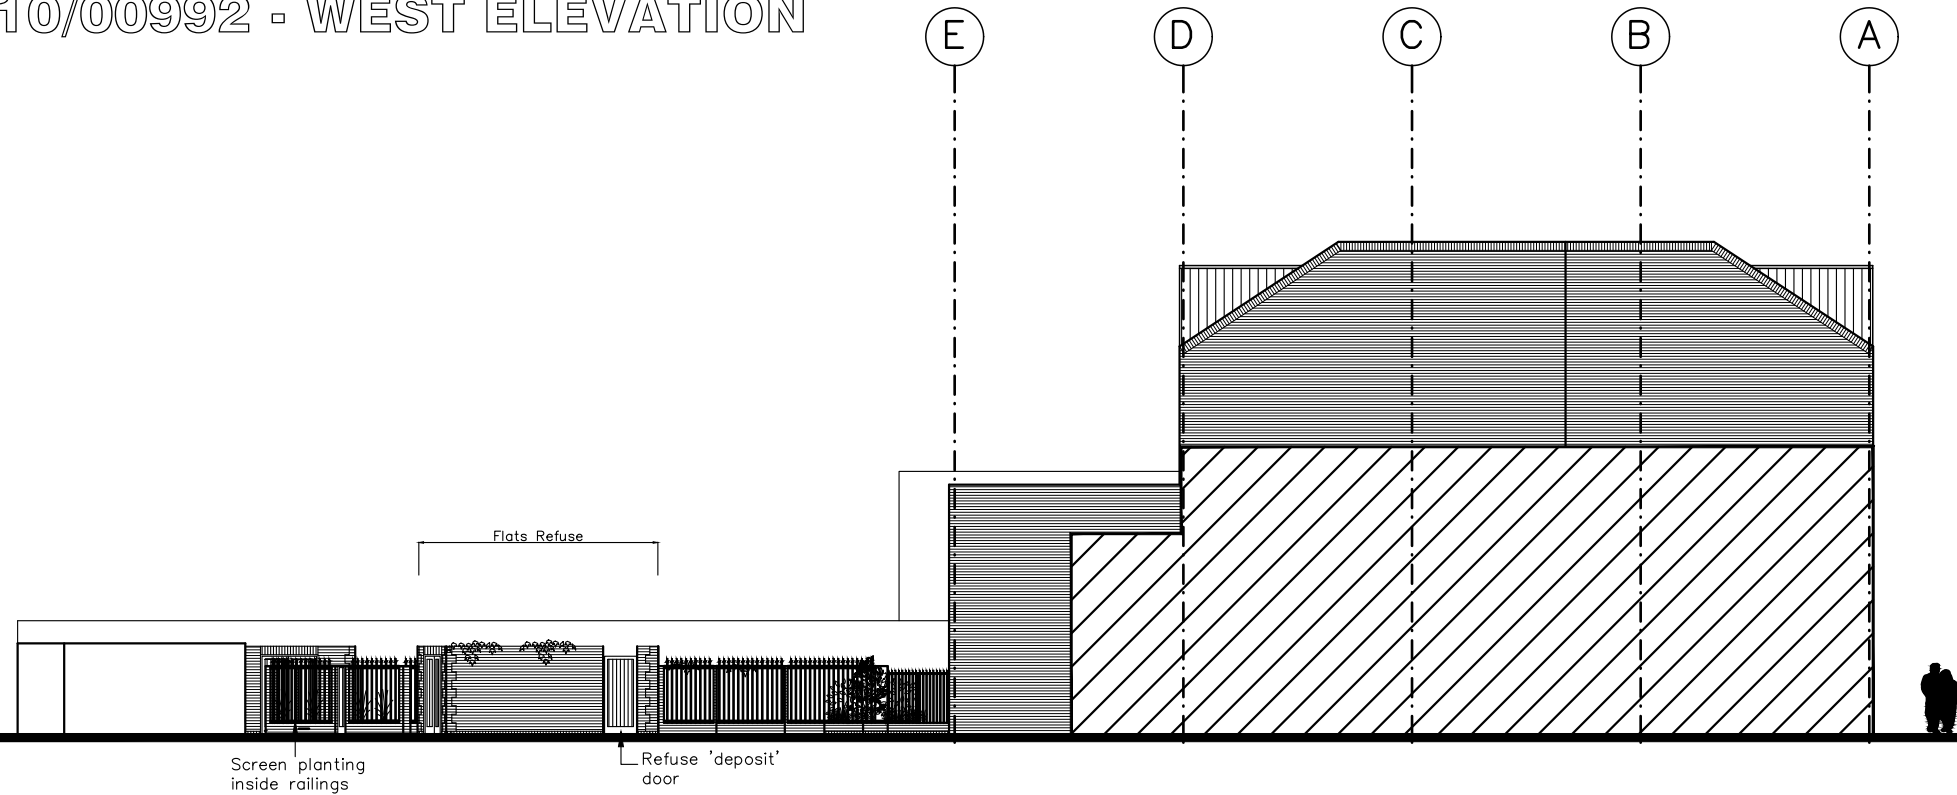

PROPOSED AMENDMENT -
WEST ELEVATION

CAD
Critchley Architecture And Design Ltd.
Contact: 02392 474 919 | info@caad.online
The Old Brewery, 15E South Street, Havant, PO9 1BU

West
Elevations

Revisions

- a) Planning Revisions/
SAR/23.01.2020
- b)
- c)
- d)

44-54
West St,
Havant,
PO9 1PG

Scale A1=1:100, A3=1:200
Drawn SAR
Date 13/12/19

19055-524^A

20m

40m

60m

80m