



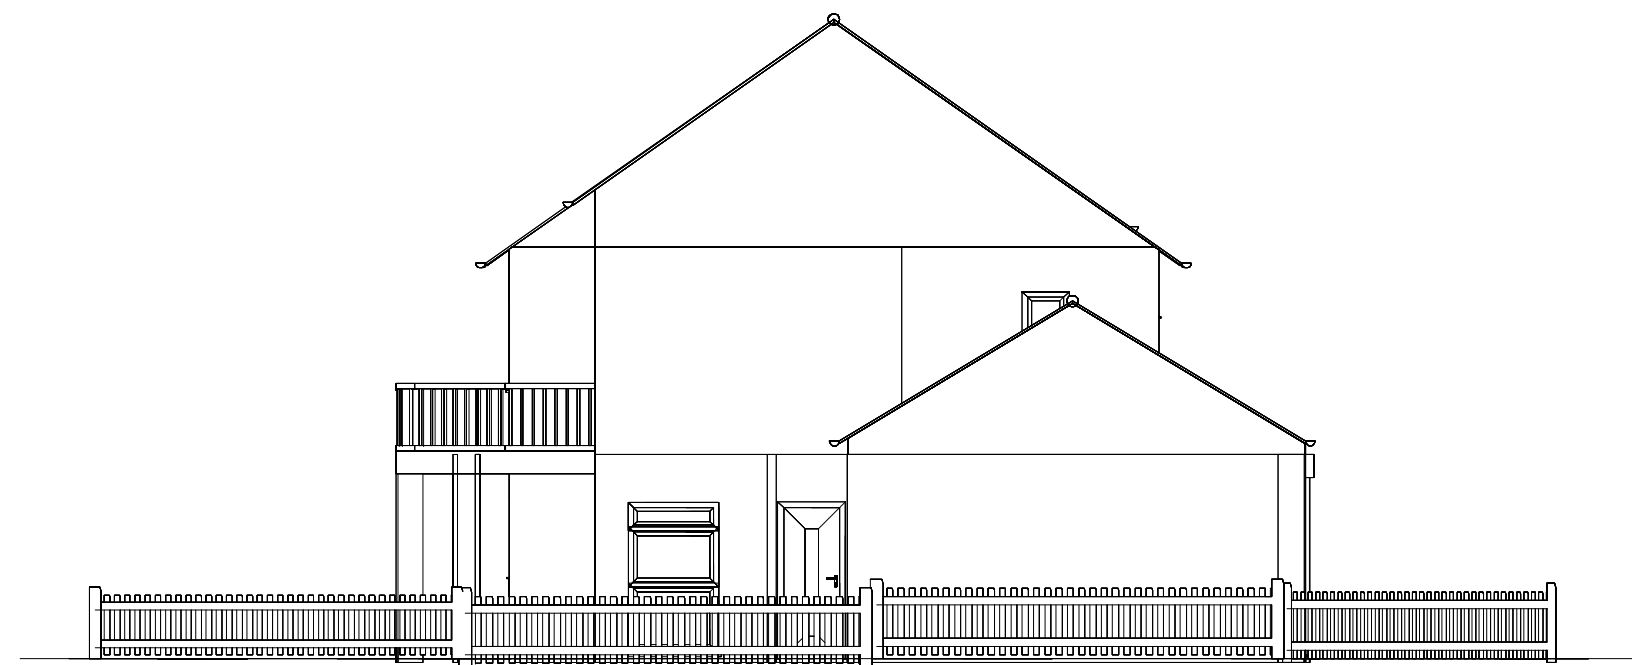


East Elevation

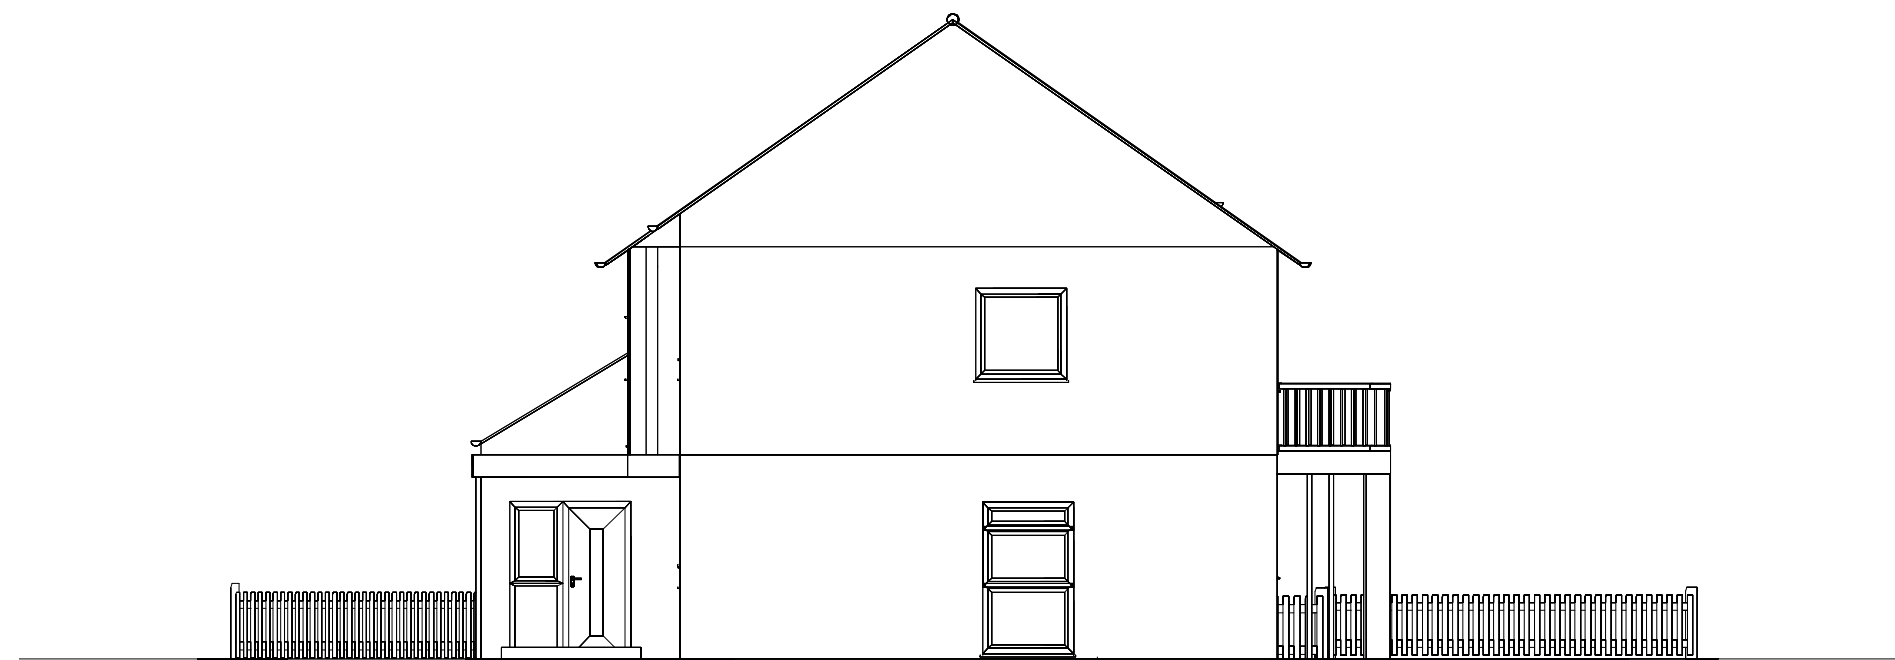

West Elevation



North Elevation

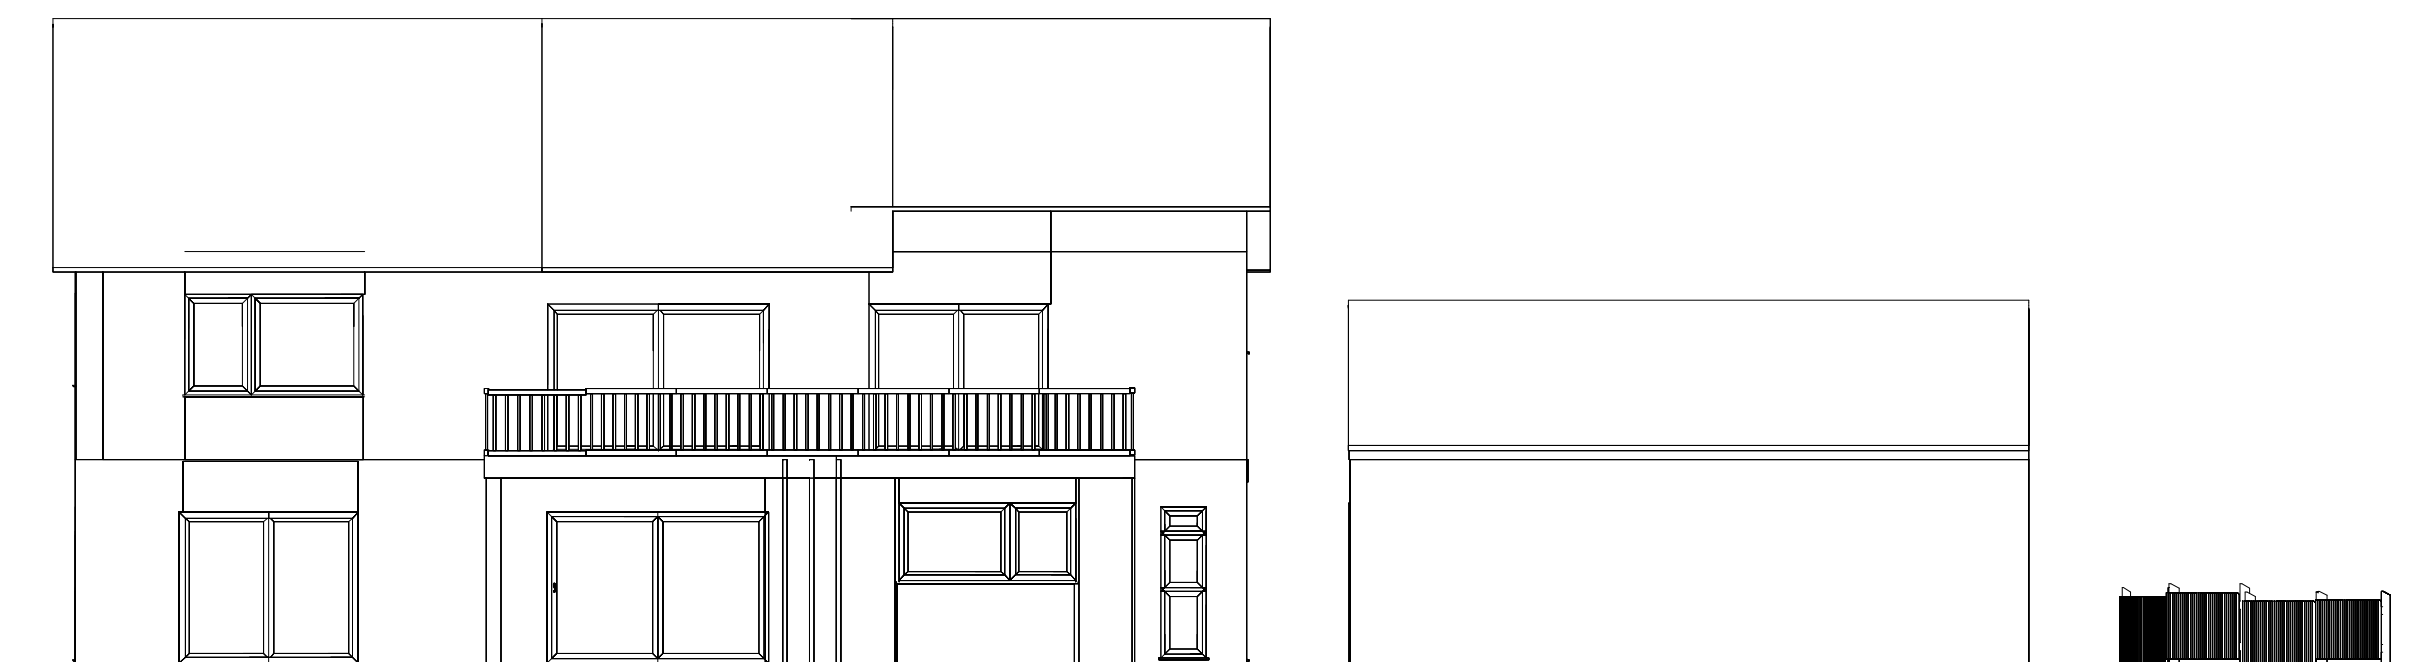

Winterlake Remodel-existing-elevations
KLW
30/07/2020
1:100 A3 Landscape